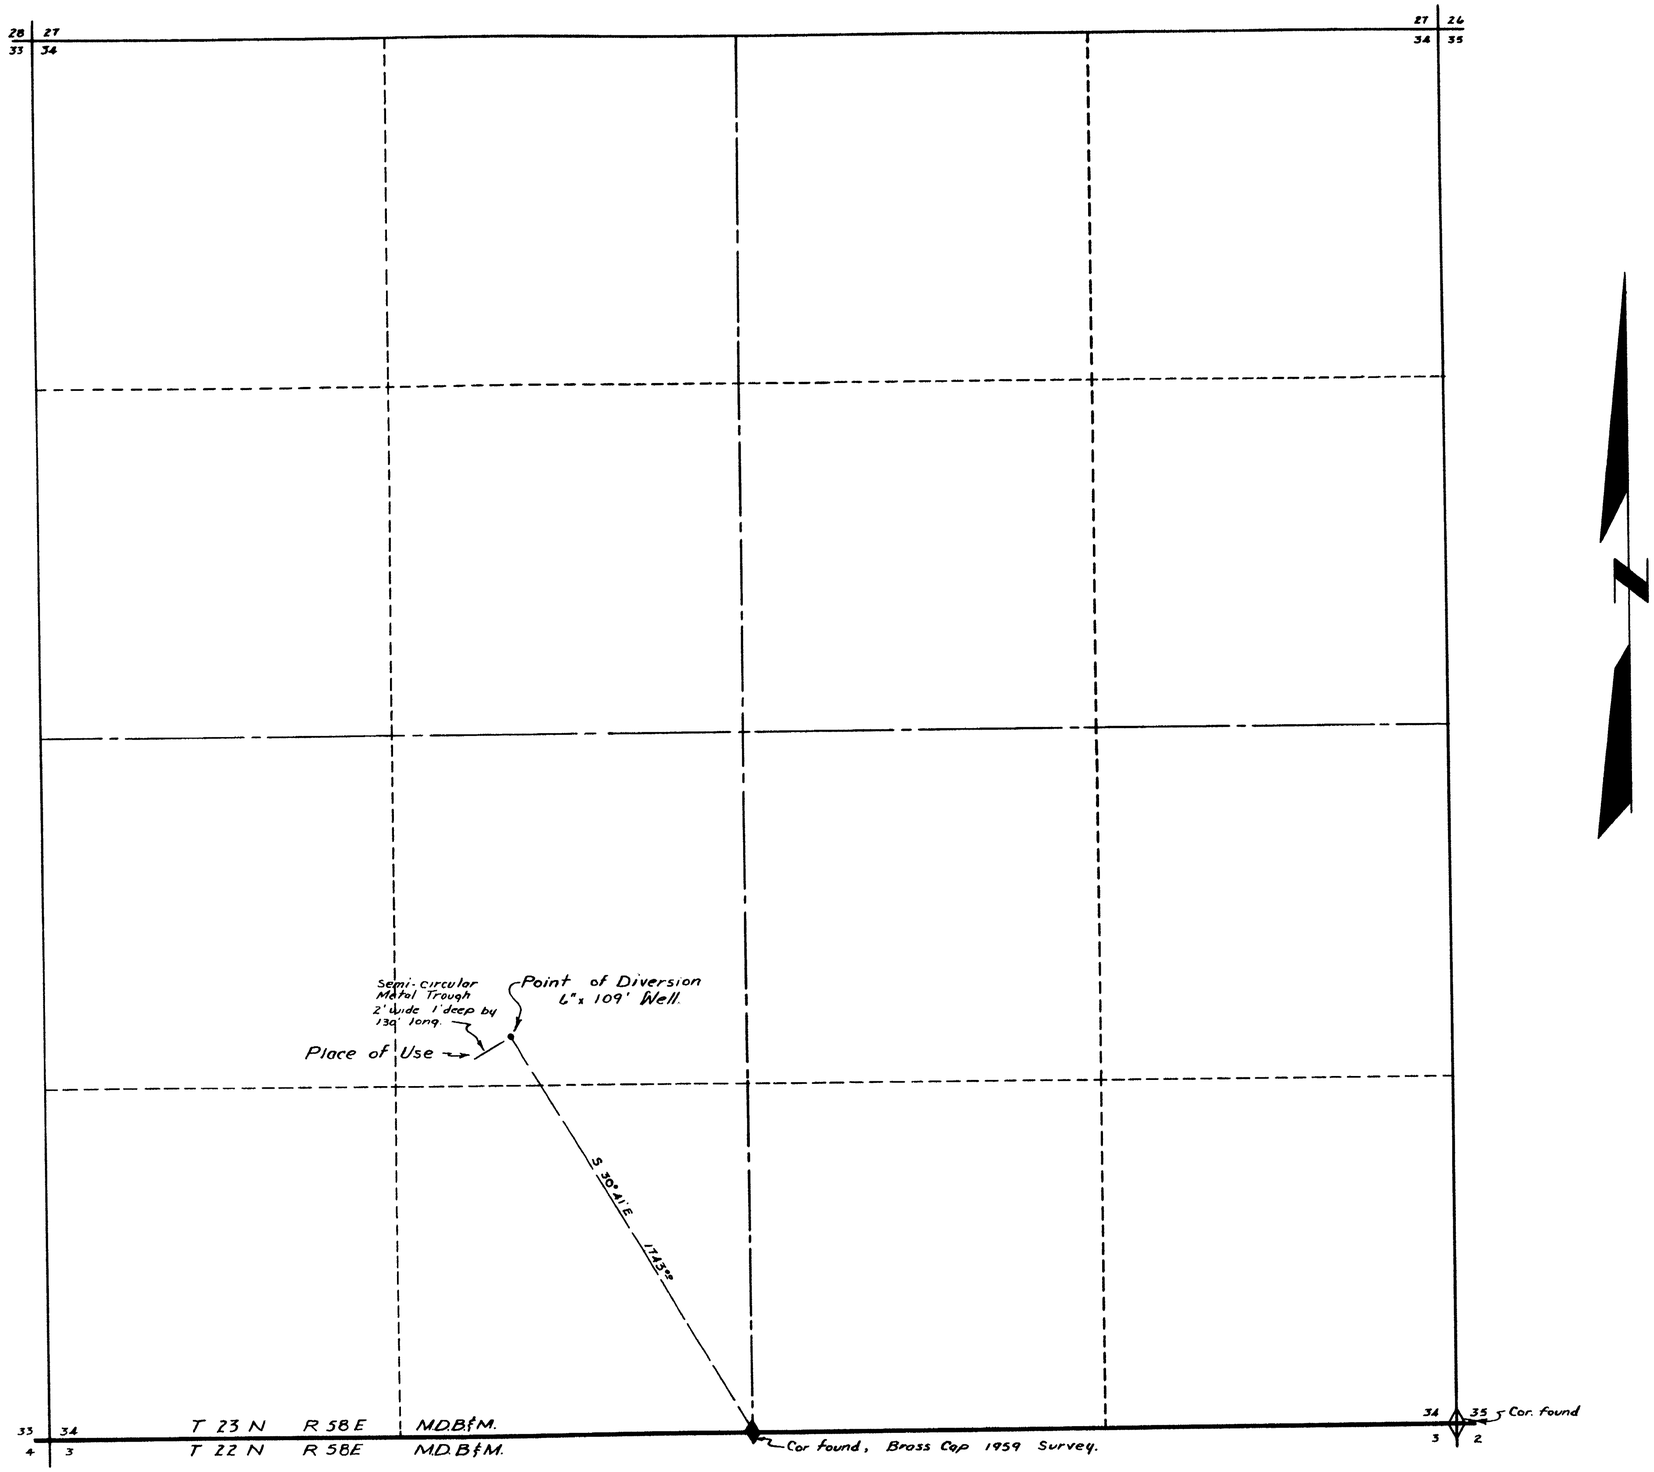

STATE OF NEVADA }
COUNTY OF ELKO } s.s.

I, W.H. Settelmeyer, being first duly sworn, depose and say that this map consisting of one sheet, has been correctly drawn to the designated scale from field notes of a survey made by me on the 14th day of July 1959; that it truly and correctly represents the location and extent of the works used to divert water from an underground source in White Pine County by Fernondo Goicoechea and Sons for stockwatering purposes. That the point of diversion, the location and size of the diverting channel or other conduit, the place and manner of use, and the location and names of all other works or streams which are crossed by, or connected with the said works, are fully and correctly designated thereon.

W.H. Settelmeyer
State Water Right Surveyor

Subscribed and sworn to before me this 17th day of July, 1959.

Frank Weinrauch
Notary Public in and for Elko County, Nevada

0 100 200 500 1000 1500
Scale 1" = 300'

FILED
July 20, 1959
STATE ENGINEER'S OFFICE

OFFICE
STATE ENGINEER

1959 JUL 20 PM 12 06

MAP

TO ACCOMPANY APPLICATION TO APPROPRIATE WATER FOR STOCKWATERING BY FERNANDO GOICOECHEA AND SONS FROM AN UNDERGROUND SOURCE.

17944