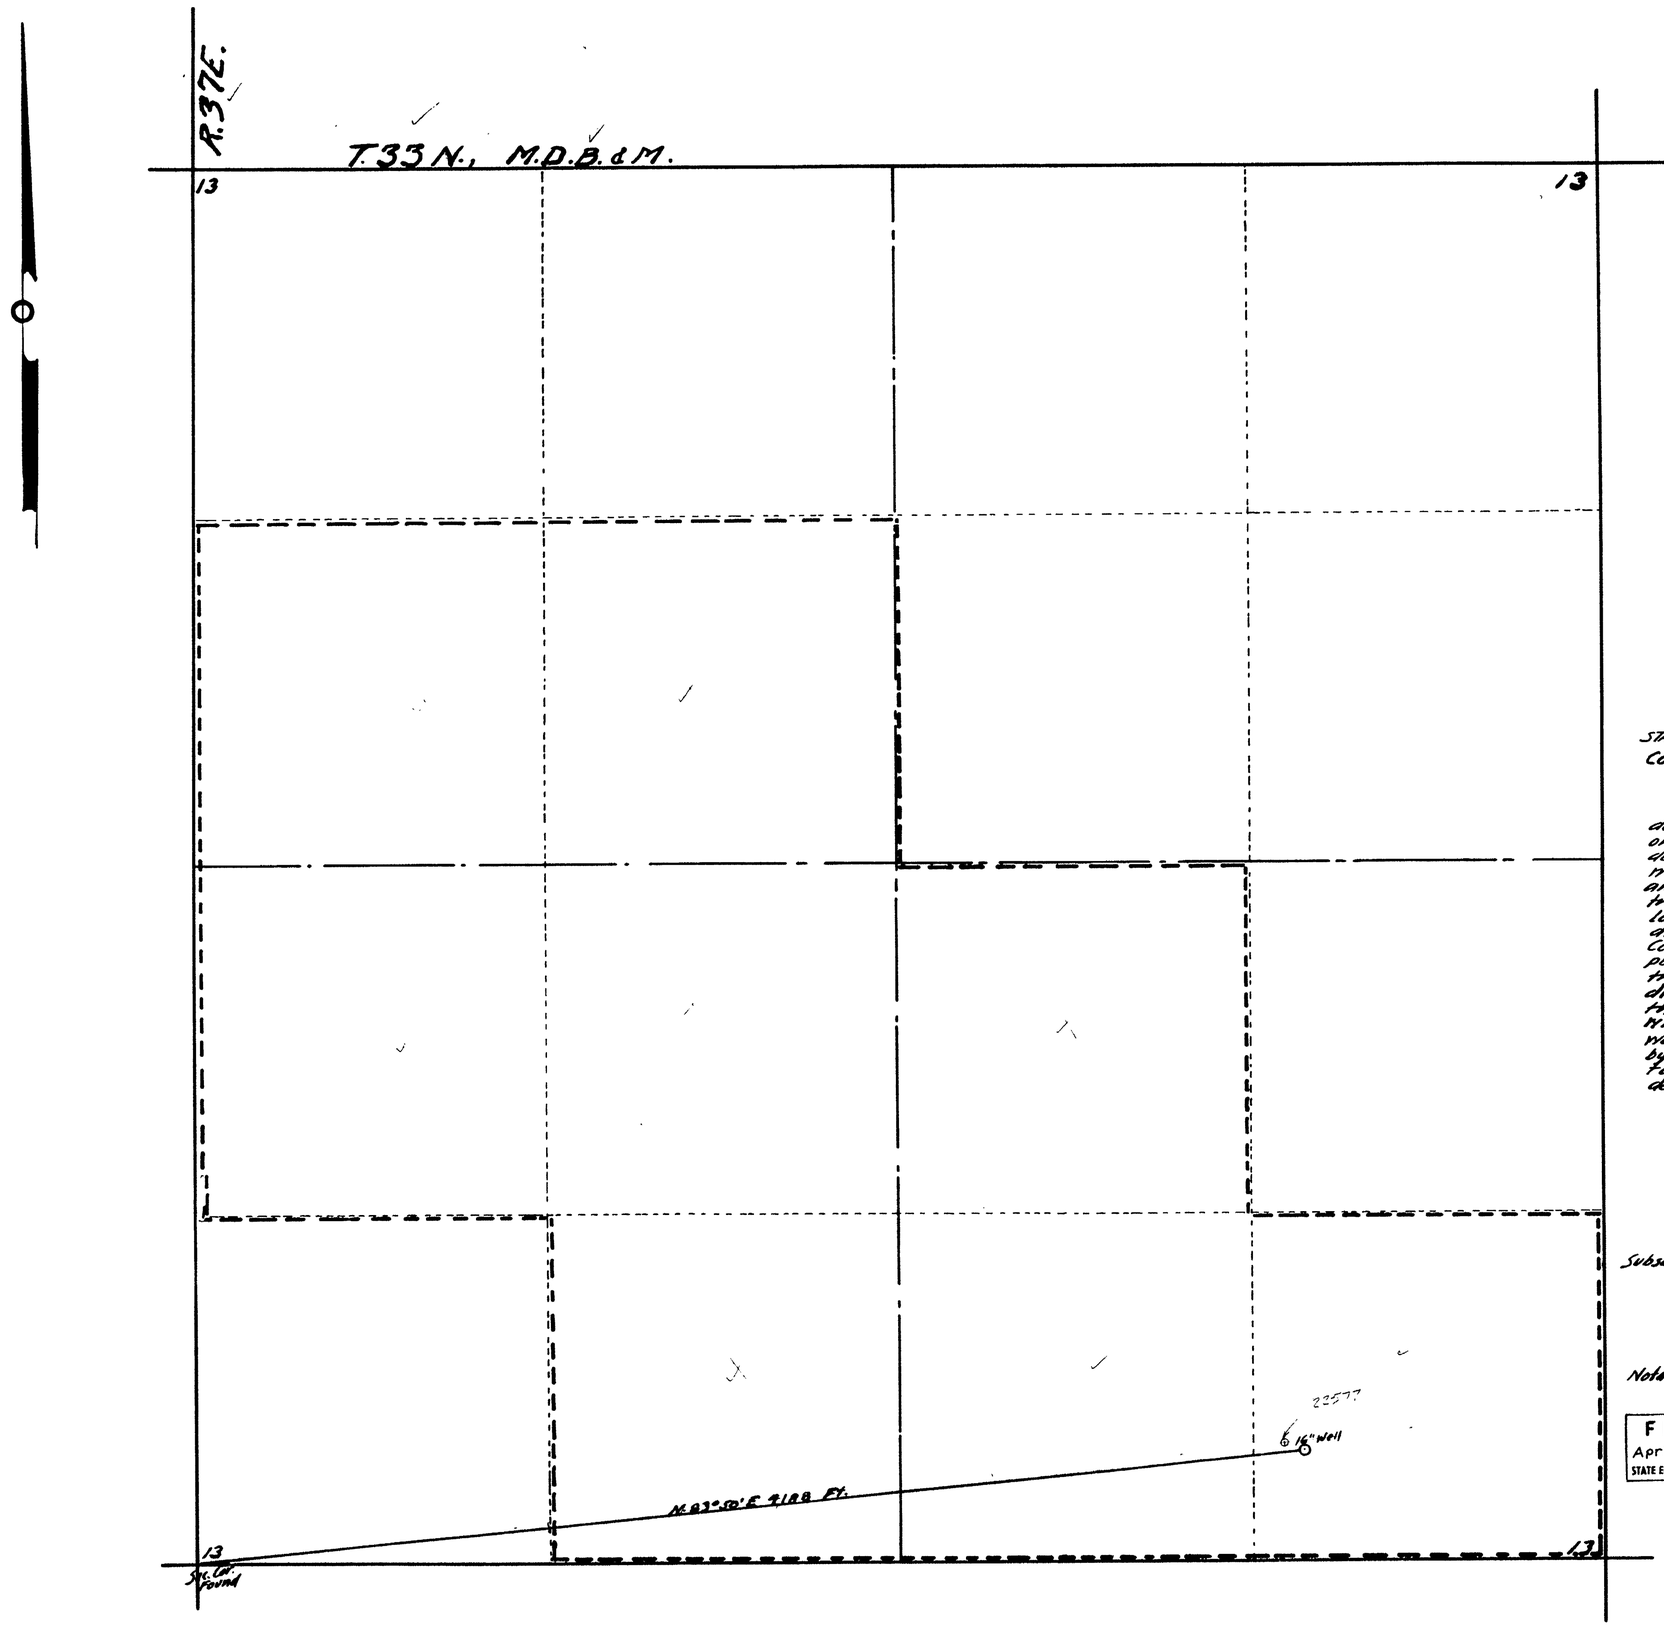

STATE OF NEVADA
COUNTY OF HUMBOLDT } S.S.

I, A.V. Tallman, bein first duly sworn, depose and say that this map, consisting of one sheet, has been correctly drawn to the designated scale from field notes of a survey made by me between the 15th day of April and the 16th day of April, 1959, that it truly and correctly represents the proposed location and extent of the works used to divert water from underground, in Pershing County, by Harrold Sweeney for irrigation purposes. That the proposed point of diversion, the approximate location and size of the diverting channel, all reservoirs or basins, the location and names of all other works which will cross or connect with the proposed works, and the boundary of all lands, showing by 40 Acre subdivisions the areas proposed to be irrigated, are fully and correctly designated thereon.

A.V. Tallman
STATE WATER RIGHT SURVEYOR.

Subscribed and sworn to before me this day of April, 1959

Notary public in and for Humboldt County, Nevada
J. W. Schaefer, Notary Public
My Commission Expires May 24, 1961

FILED
April 21, 1959
STATE ENGINEER'S OFFICE

Scale 1"=300'

MAP

TO ACCOMPANY APPLICATION TO APPROPRIATE WATER FROM UNDERGROUND FOR IRRIGATION BY HARROLD SWEENEY.

17949