STATE OF NEVADA
County of White Pine ss.

I, Robert W. Millard, being first duly sworn, depose and say that this map, consisting of one sheet, has been correctly drawn to the designated scale from field notes of a survey made under my supervision and direction between the 4th and 6th days of June, 1959, that it truly and correctly represents the proposed location and extent of the works used to divert water from UNDERGROUND SOURCES in LANDER County, by

for irrigation purposes. That the proposed point of diversion, the approximate location and size of the diverting channel, all reservoirs or basins, the location and names of all other works which will cross or connect with the proposed works, and the boundary of all lands, showing by 40-acre subdivisions the areas proposed to be irrigated, are fully and correctly designed thereon.

R. W. Millard
State Water Right Surveyor

Subscribed and sworn to before me this 28th day of July, 1959

Margaret E. Millard
Notary Public in and for White Pine County, Nevada

My commission expires February 25, 1961

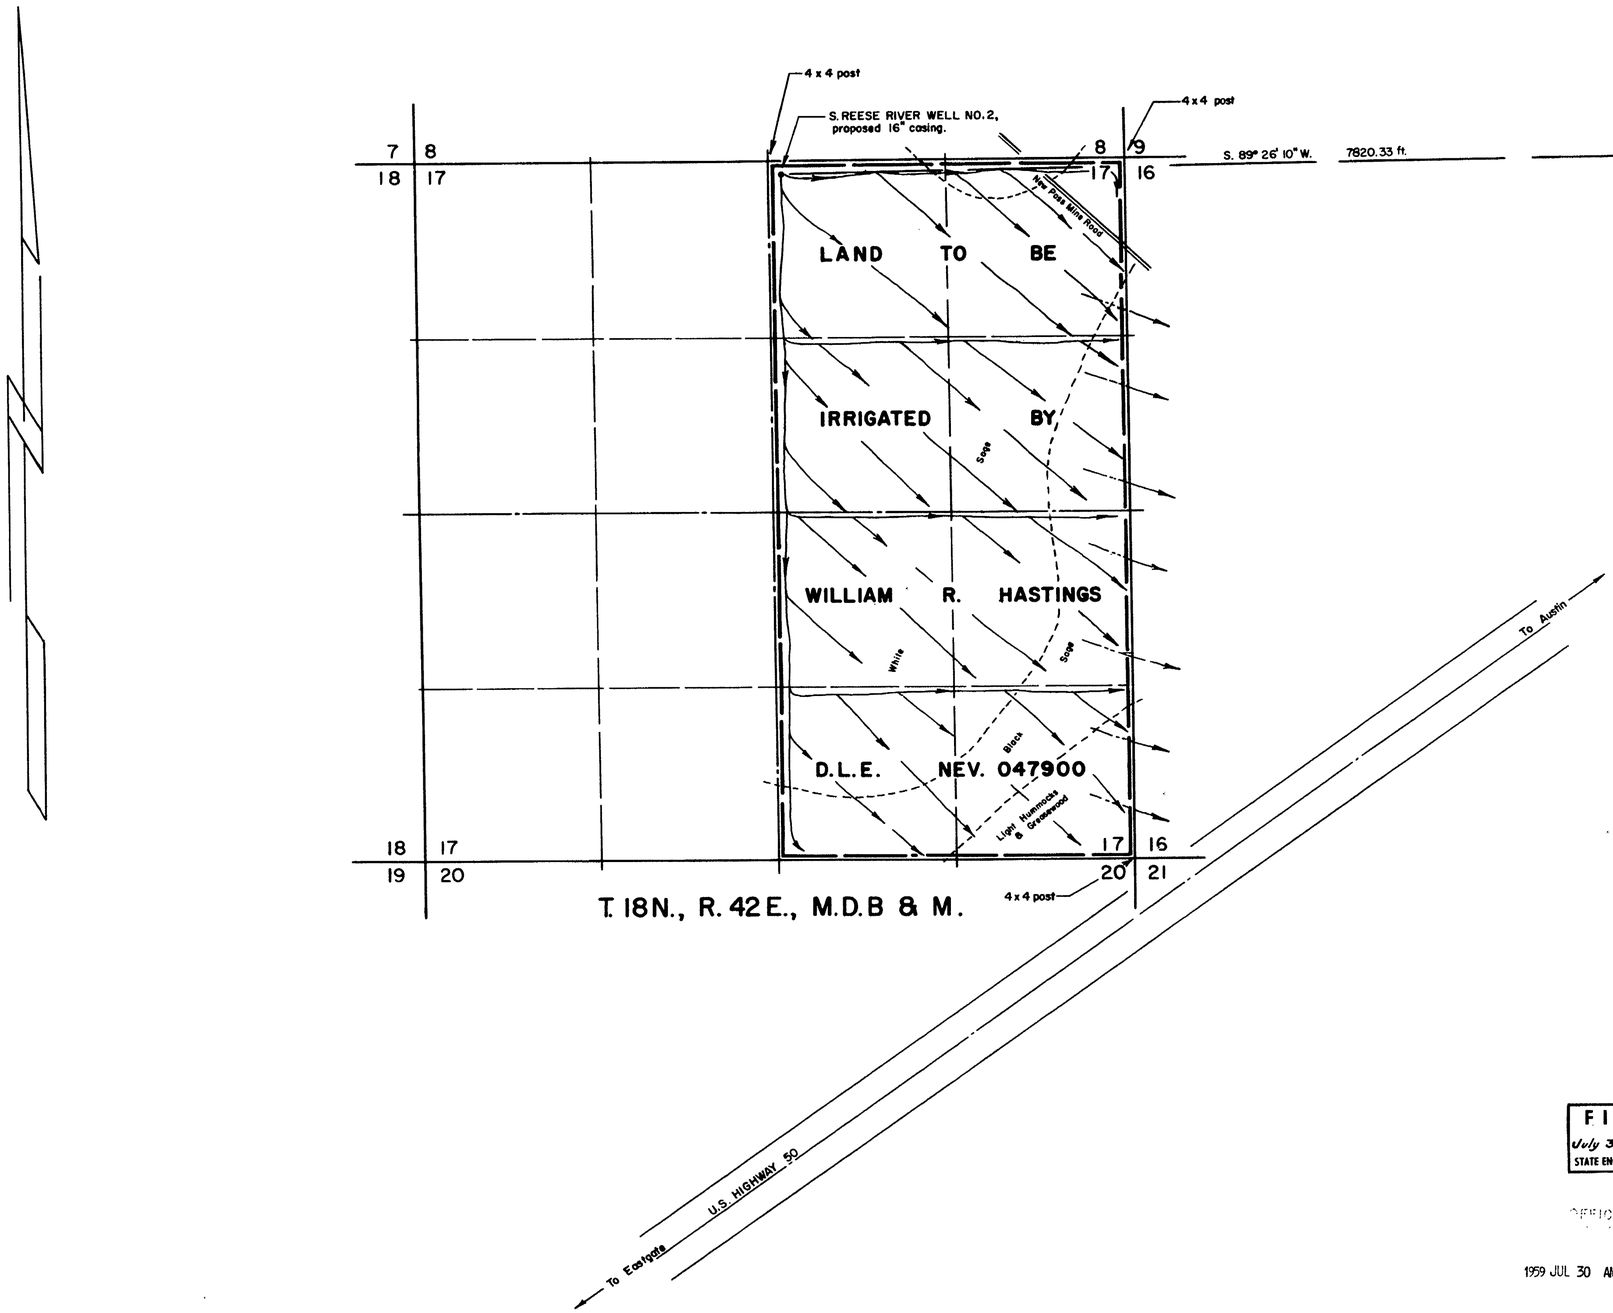

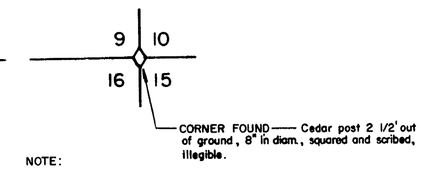

NOTE:

This subdivision may be subject to adjustment by F. W. Millard & Son and the Bureau of Land Management.

0 600 1200 1800 2400
SCALE — 1 IN. = 600 FT.

FILED
July 30, 1959
STATE ENGINEER'S OFFICE

OFFICE
ENGINEER
1959 JUL 30 AM 9 16

MAP TO ACCOMPANY APPLICATION TO APPROPRIATE WATER

FOR IRRIGATION & DOMESTIC

BY WILLIAM R. HASTINGS

FROM UNDERGROUND SOURCES

SURVEYED BY F. W. MILLARD & SON ELY, NEVADA

17955