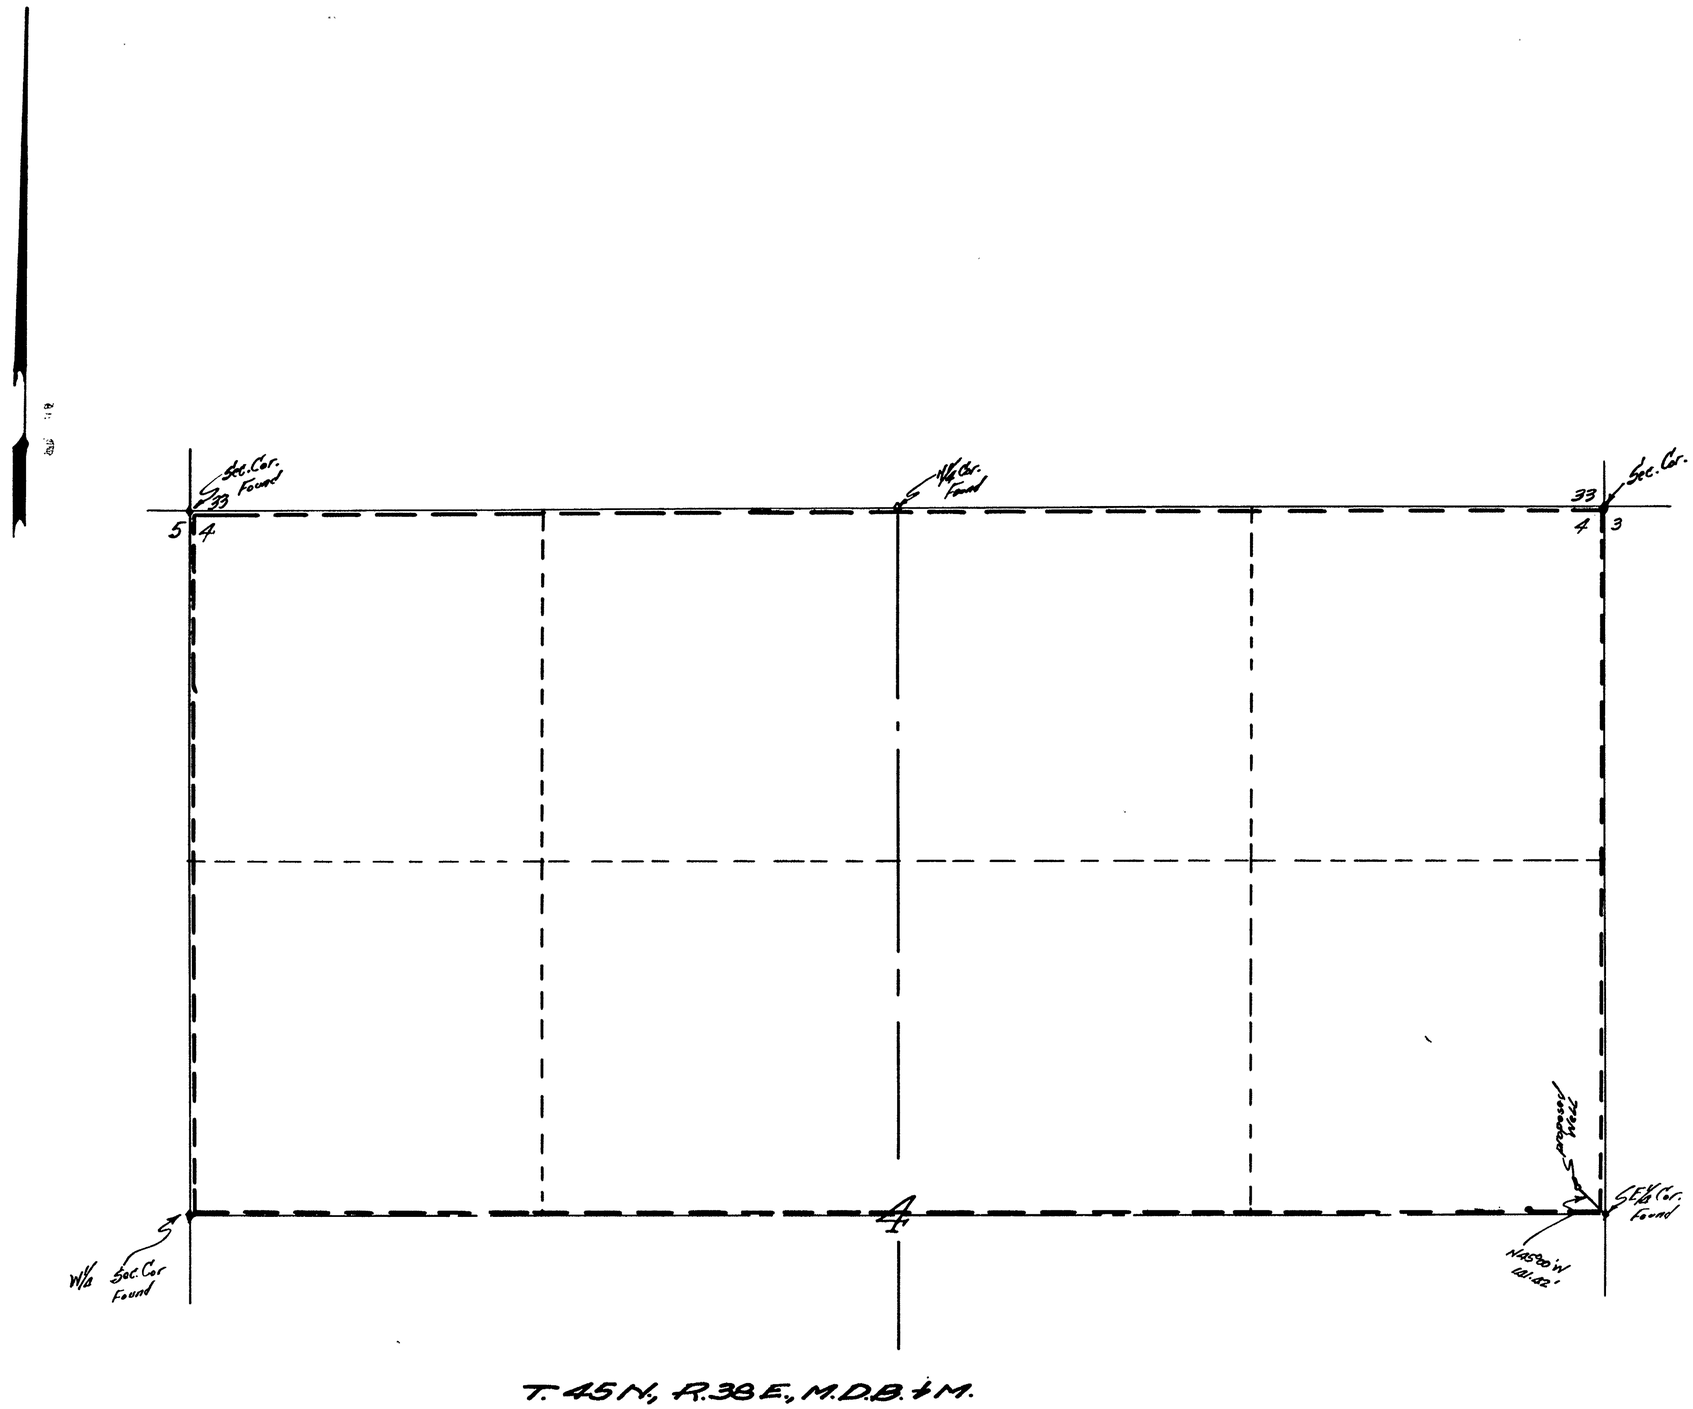

STATE OF NEVADA
COUNTY OF HUMBOLDT } S.S.

I, Richard M. Black, depose and say that this map consisting of one sheet has been correctly drawn to the designated scale from field notes of a survey made by me between the 1st day of August and the 10th day of August, 1959, that it truly and correctly represents the proposed location and extent of the works used to divert water from underground in Humboldt County by VIRGIL B. McFALL for irrigation and domestic purposes. That the proposed point of diversion, the approximate location and size of the diverting channel all reservoirs or basins, the location and names of all other works which will cross or connect with the proposed works and the boundary of all lands, showing by 40-acre subdivisions the areas proposed to be irrigated are fully and correctly designated thereon.

Richard M. Black

Subscribed and sworn to before me this 7th day of Aug. 1959

Donalon Leighton

Notary public in and for Humboldt County, Nevada
My Comm. Exp. 9/19/61

SCALE ~ 1" = 300'

FILED
August 10, 1959
STATE ENGINEER'S OFFICE

OFFICE
GINEER

1959 AUG 10 AM 9 43

MAP

TO ACCOMPANY APPLICATION TO APPROPRIATE WATER FOR IRRIGATION BY ~ VIRGIL B. McFALL FROM UNDERGROUND

17958