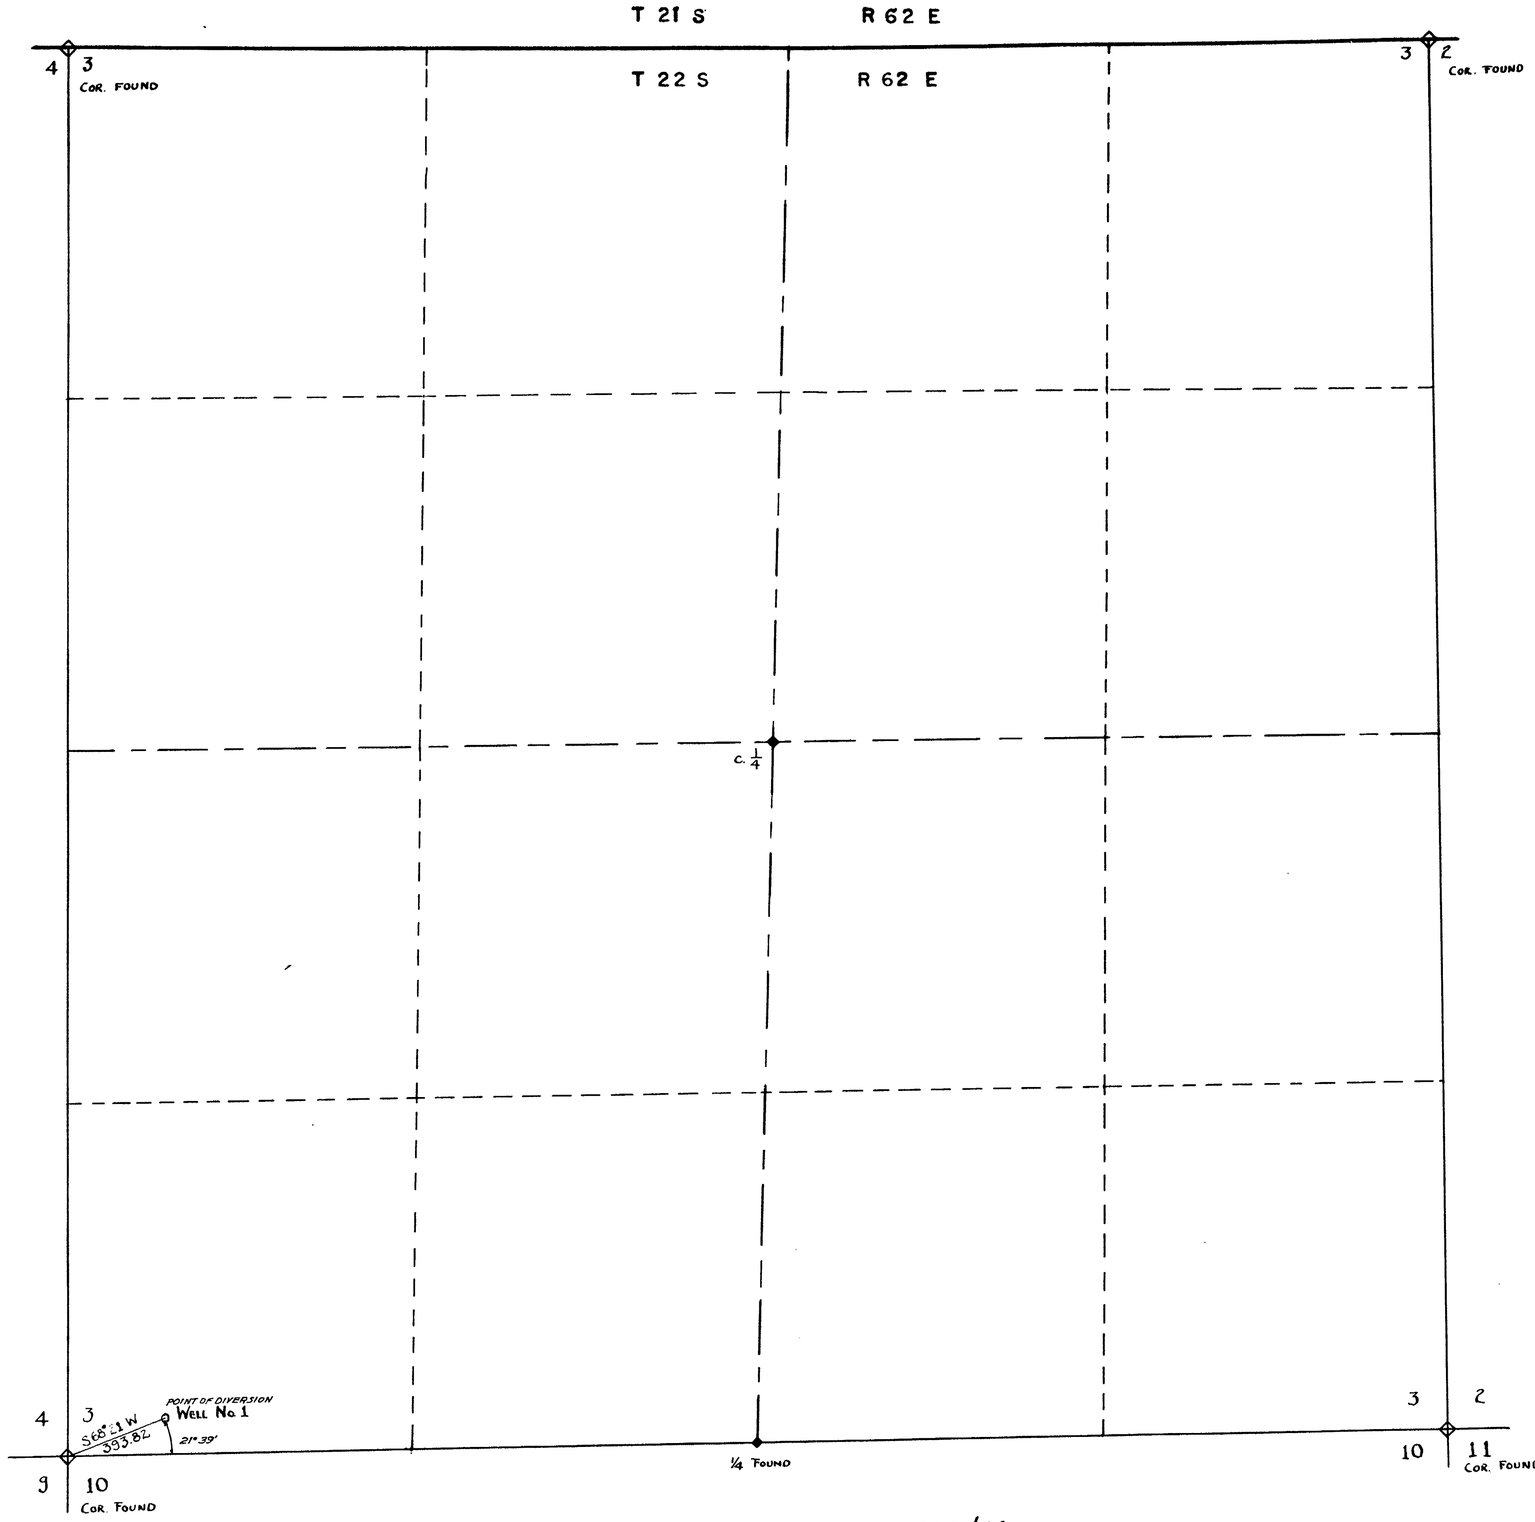

SECTION 3. T 22 S. R 62 E. MDB&M

State of Nevada } SS:
County of Clark }

I, F. M. Eaton, being first duly sworn, depose and say that this map, consisting of one sheet, has been drawn to the designated scale from field notes of a survey made by the field party from the office of the City Engineer of Henderson, Nevada, the survey being later checked by me; that it truly and correctly represents the location and extent of the works used to divert water from an underground source in Clark County by the City of Henderson for industrial (diversified) purposes. That the point of diversion, the approximate location and size of the diverting channel, all reservoirs or basins, the location and names of all other works which will cross or connect with the proposed works, and the boundaries of all lands, showing by 40-acre subdivisions the areas proposed to be served, are fully and correctly designated thereon.

F. M. Eaton
STATE WATER RIGHT SURVEYOR

Subscribed and sworn to before me this 1st day of July 1958.

Morris R. Weir
NOTARY PUBLIC IN AND FOR CLARK COUNTY, NEVADA.
My commission expires Feb. 1, 1960

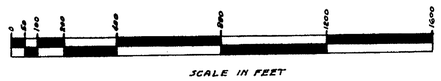

RECEIVED
APR 20 1959
STATE ENGINEER'S OFFICE

FILED
April 20, 1959
STATE ENGINEER'S OFFICE

MAP TO ACCOMPANY
APPLICATION TO APPROPRIATE WATER
FOR
INDUSTRIAL-DIVERSIFIED-PURPOSE
BY
THE CITY OF HENDERSON - NEVADA
FROM
AN UNDERGROUND SOURCE
CLARK COUNTY-NEVADA

17960