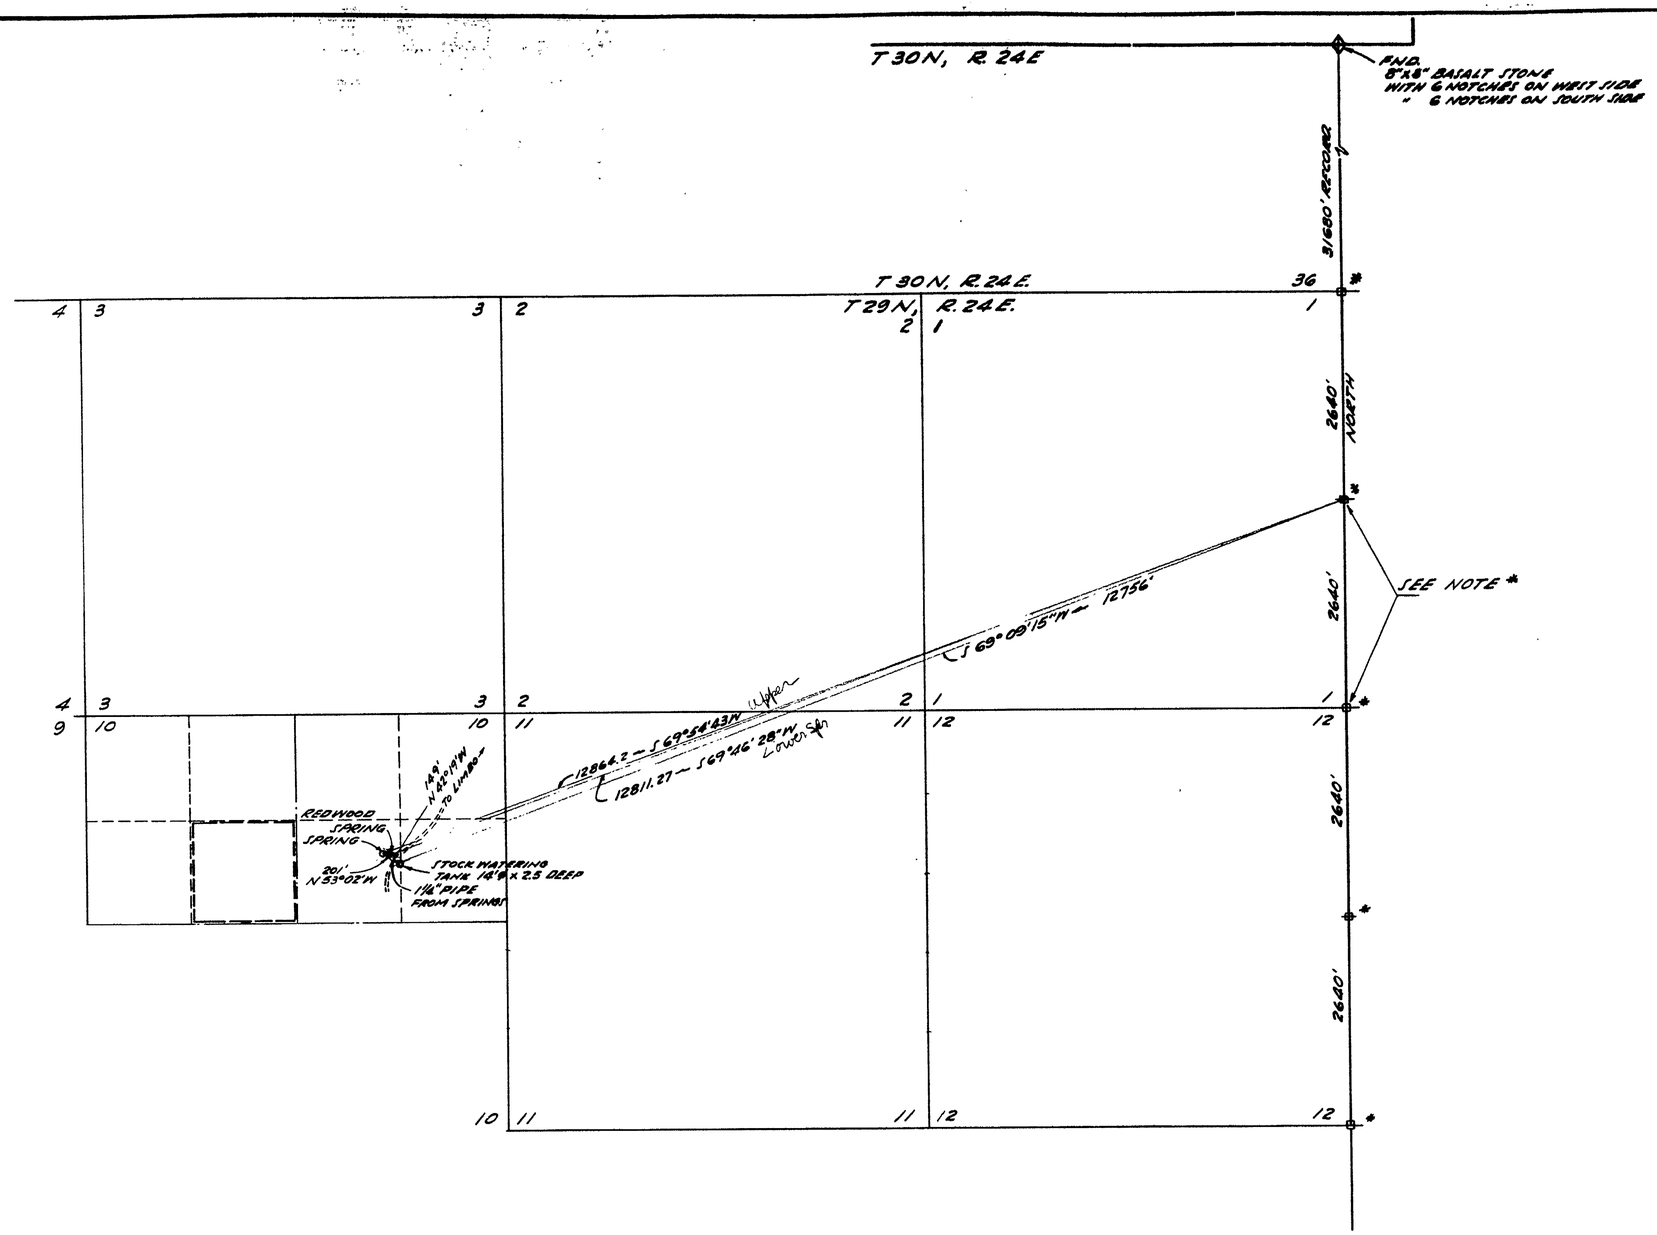

N

BASIS OF BEARING
U.S. PUBLIC LAND OFFICE RECORD BEARING

STATE OF NEVADA
COUNTY OF WASHOE } SS

I, JAMES N. NELSON, BEING FIRST DULY SWORN, DESPOSE AND SAY THAT THIS MAP HAS BEEN CORRECTLY DRAWN TO THE DESIGNATED SCALE FROM FIELD NOTES OF A SURVEY MADE BY ME BETWEEN THE 27TH DAY OF MARCH AND THE 28TH DAY OF MARCH 1959. THAT IT TRULY AND CORRECTLY REPRESENTS THE LOCATION AND EXTENT OF THE WORKS USED TO DIVERT WATER FROM REDWOOD SPRINGS, IN PERSHING COUNTY, BY COWLES BROS. INC. FOR STOCKWATERING PURPOSES THAT THE POINT OF DIVERSION, THE LOCATION AND SIZE OF THE DIVERTING CONDUIT, THE PLACE AND MANNER OF USE, THE LOCATION AND NAMES OF ALL OTHER WORKS OR STREAMS WHICH ARE CROSSED BY, OR CONNECTED WITH SAID WORKS, ARE FULLY AND CORRECTLY DESIGNATED THEREON.

James N. Nelson
STATE WATER RIGHT SURVEYOR

SUBSCRIBED AND SWORN TO BEFORE ME THIS 8TH DAY OF May 1959

William A. McNeil
NOTARY PUBLIC IN AND FOR WASHOE COUNTY, NEVADA

My Commission Expires August 9, 1960

NOTE: *
THE SURVEY OF THE N.E. PORTION OF T. 29 N., R 24 E M.D.B.&M. WAS COMPLETED IN 1874 THESE CORNERS WERE NOT FOUND. SYMBOLS SHOWN THUS ✱ ARE ANGLE IRON MARKERS SET AT ¼ AND SECTION CORNERS MARKING - U.S. NAVY SAHWAVE MT. AIR GUNNERY RANGE, WEST BOUNDARY. SET JUNE 15, 1958 BY NELSON ENGINEERING.

0 1 2 3 4
SCALE: 1" = 1000'

MAP
TO ACCOMPANY APPLICATION TO APPROPRIATE WATER FOR STOCKWATERING PURPOSES
BY COWLES BROS. INC.
FROM REDWOOD SPRINGS
LOCATED IN SW¼ NE¼, SEC. 10, T 29 N, R 24 E, M.D.B.&M.

OFFICE
ENGINEER
1959 MAY 11 PM 3 11

FILED
May 11, 1959
STATE ENGINEER'S OFFICE

CERTIFICATE No. 5107 ISSUED April 18, 1961

17990

17990