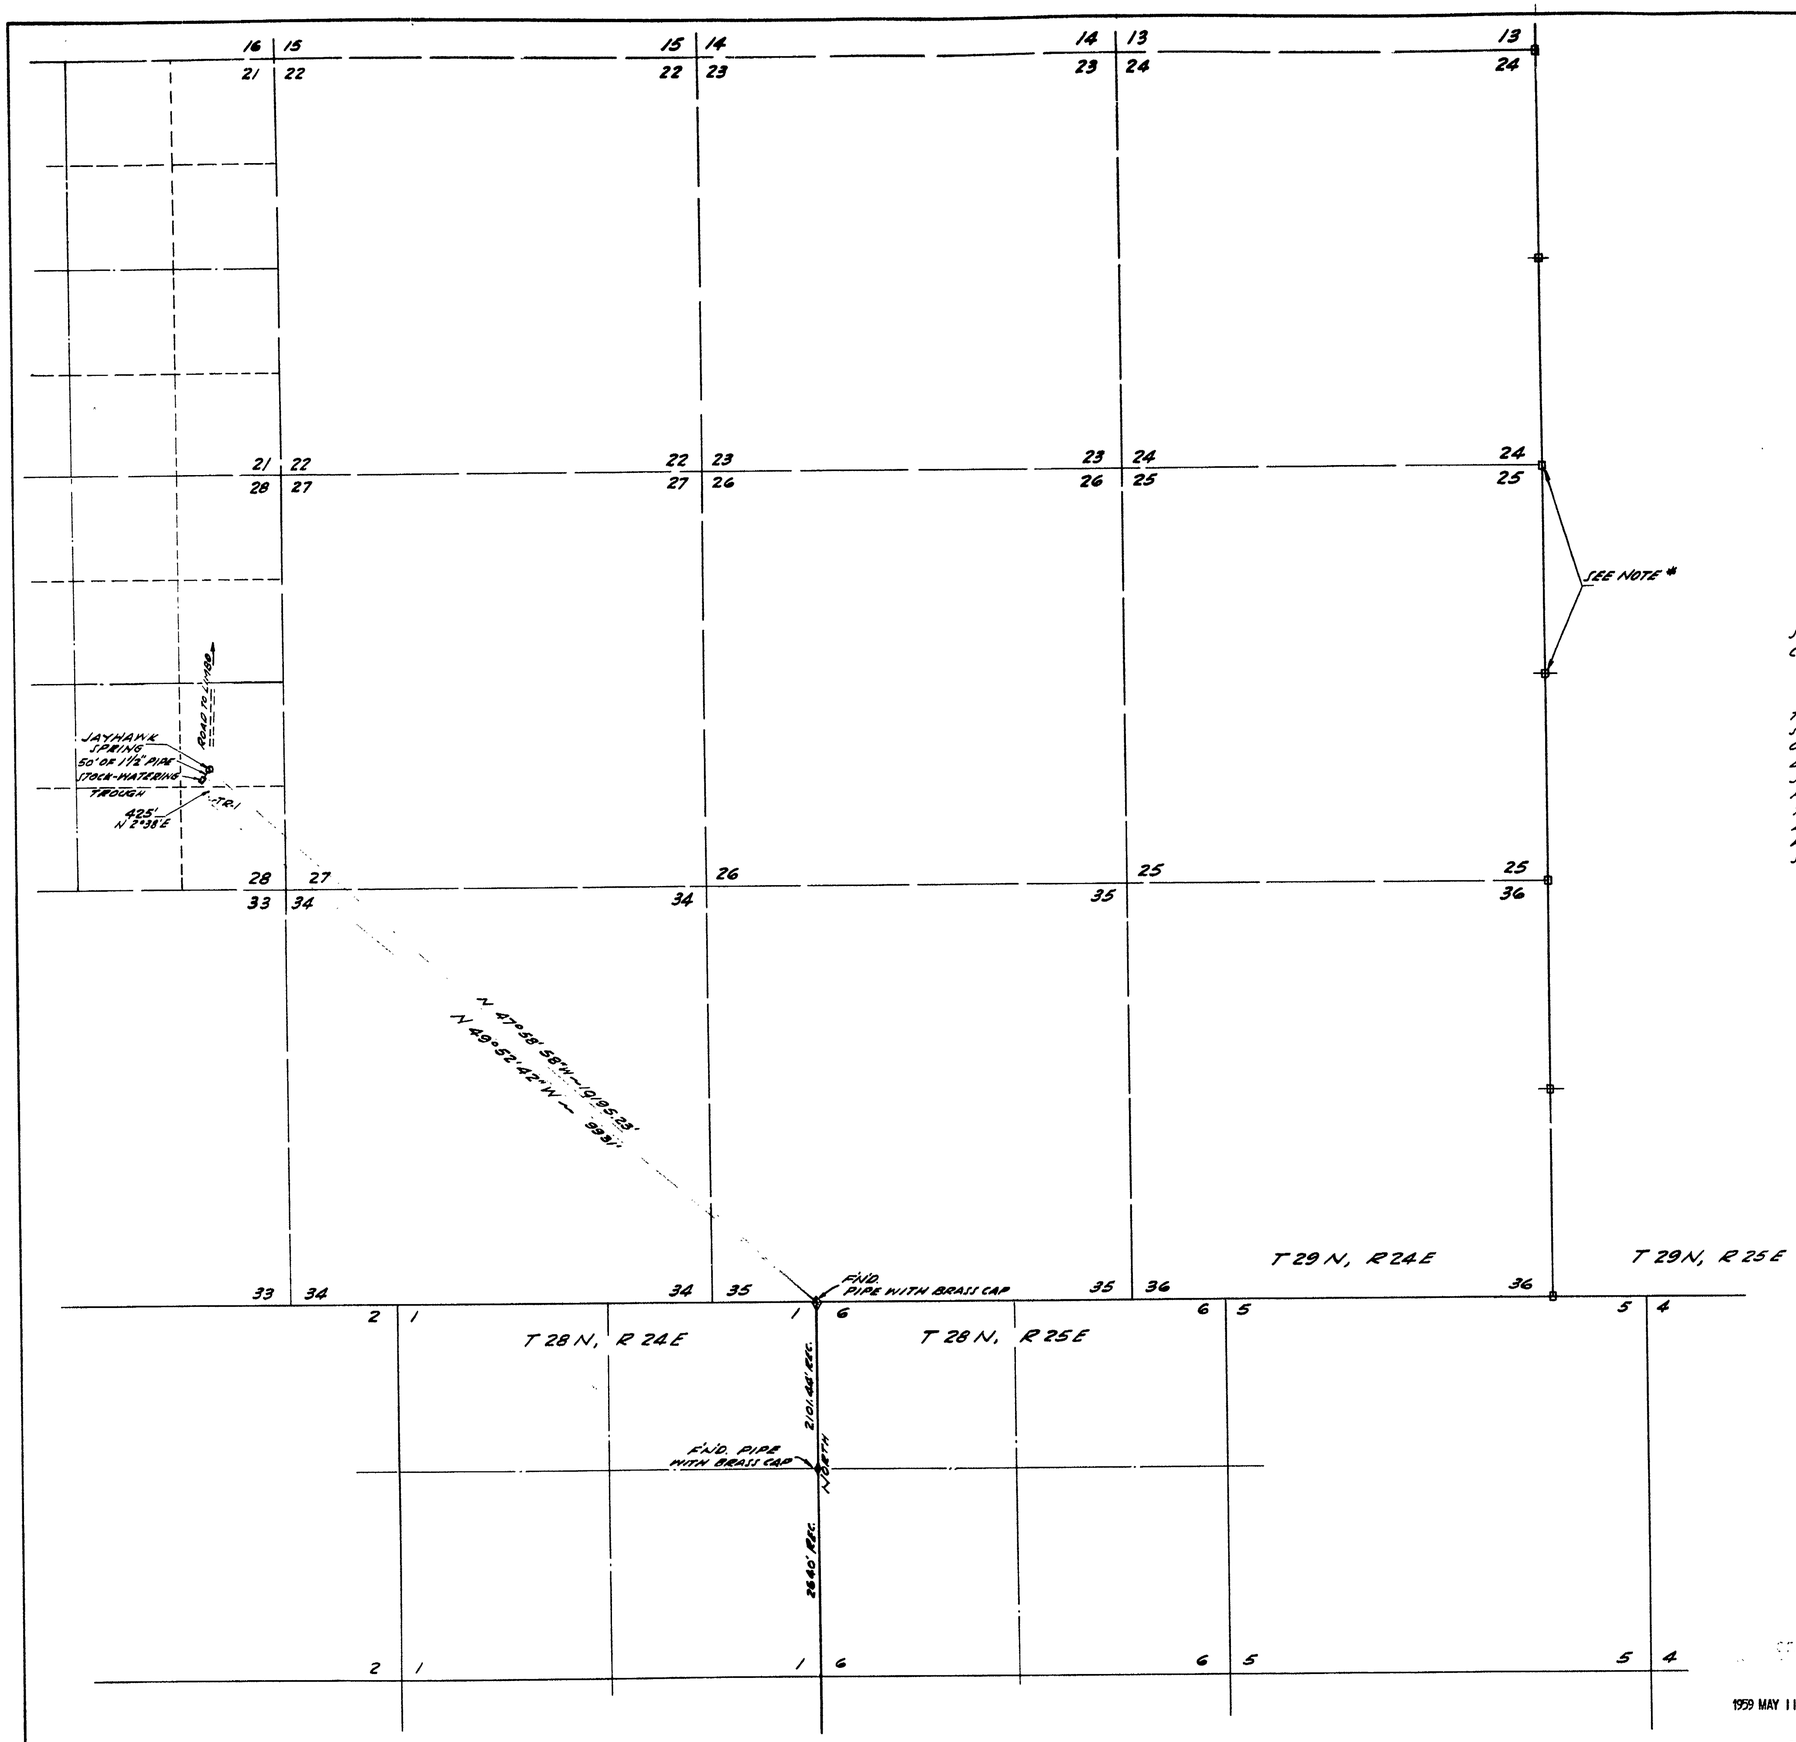

BASIS OF BEARING
U.S. PUBLIC LAND OFFICE RECORD BEARING

STATE OF NEVADA }
COUNTY OF WASHOE } S.S.

I, JAMES N. NELSON BEING FIRST DULY SWORN, DEPOSE AND SAY THAT THIS MAP HAS BEEN CORRECTLY DRAWN TO THE DESIGNATED SCALE FROM FIELD NOTES OF A SURVEY MADE BY ME THE 27TH DAY OF MARCH 1959, THAT IT TRULY AND CORRECTLY REPRESENTS THE LOCATION AND EXTENT OF THE WORKS USED TO DIVERT WATER FROM JAYHAWK SPRING IN PERSHING COUNTY, BY COWLES BROS. INC. FOR STOCKWATERING PURPOSES, THAT THE POINT OF DIVERSION THE LOCATION AND SIZE OF THE DIVERTING CONDUIT, THE PLACE AND MANNER OF USE, THE LOCATION AND NAMES OF ALL OTHER WORKS OR STREAMS WHICH ARE CROSSED BY OR CONNECTED WITH SAID WORKS, ARE TRULY AND CORRECTLY DESIGNATED THEREON.

James N. Nelson
STATE WATER RIGHT SURVEYOR

SUBSCRIBED AND SWORN TO BEFORE ME THIS 8TH DAY OF May 1959

Fulham A. McFall
NOTARY PUBLIC IN AND FOR WASHOE COUNTY, NEVADA

My Commission Expires August 9, 1960

NOTE: *
SYMBOLS SHOWN THUS: ⊕ ARE ANGLE IRON MARKERS SET AT ¼ AND SECTION CORNERS MARKING - U.S. NAVY JAYHAWK MT. AIR GUNNERY RANGE, WEST BOUNDARY.
SET JUNE 15TH 1958 BY NELSON ENGINEERING.

0 1 2 3 4
SCALE: 1" = 1000'

MAP
TO ACCOMPANY APPLICATION TO APPROPRIATE WATER FOR STOCKWATERING PURPOSES
BY COWLES BROS. INC.
FROM JAYHAWK SPRING
LOCATED IN NE¼ SE¼, SEC. 28, T 29 N, R 24 E MDB&M.
(AREA UNSURVEYED)

OFFICE
ENGINEER
1959 MAY 11 PM 3 11

FILED
May 11, 1959
STATE ENGINEER'S OFFICE

CERTIFICATE No. 5108 ISSUED April 18, 1961

17991

17991