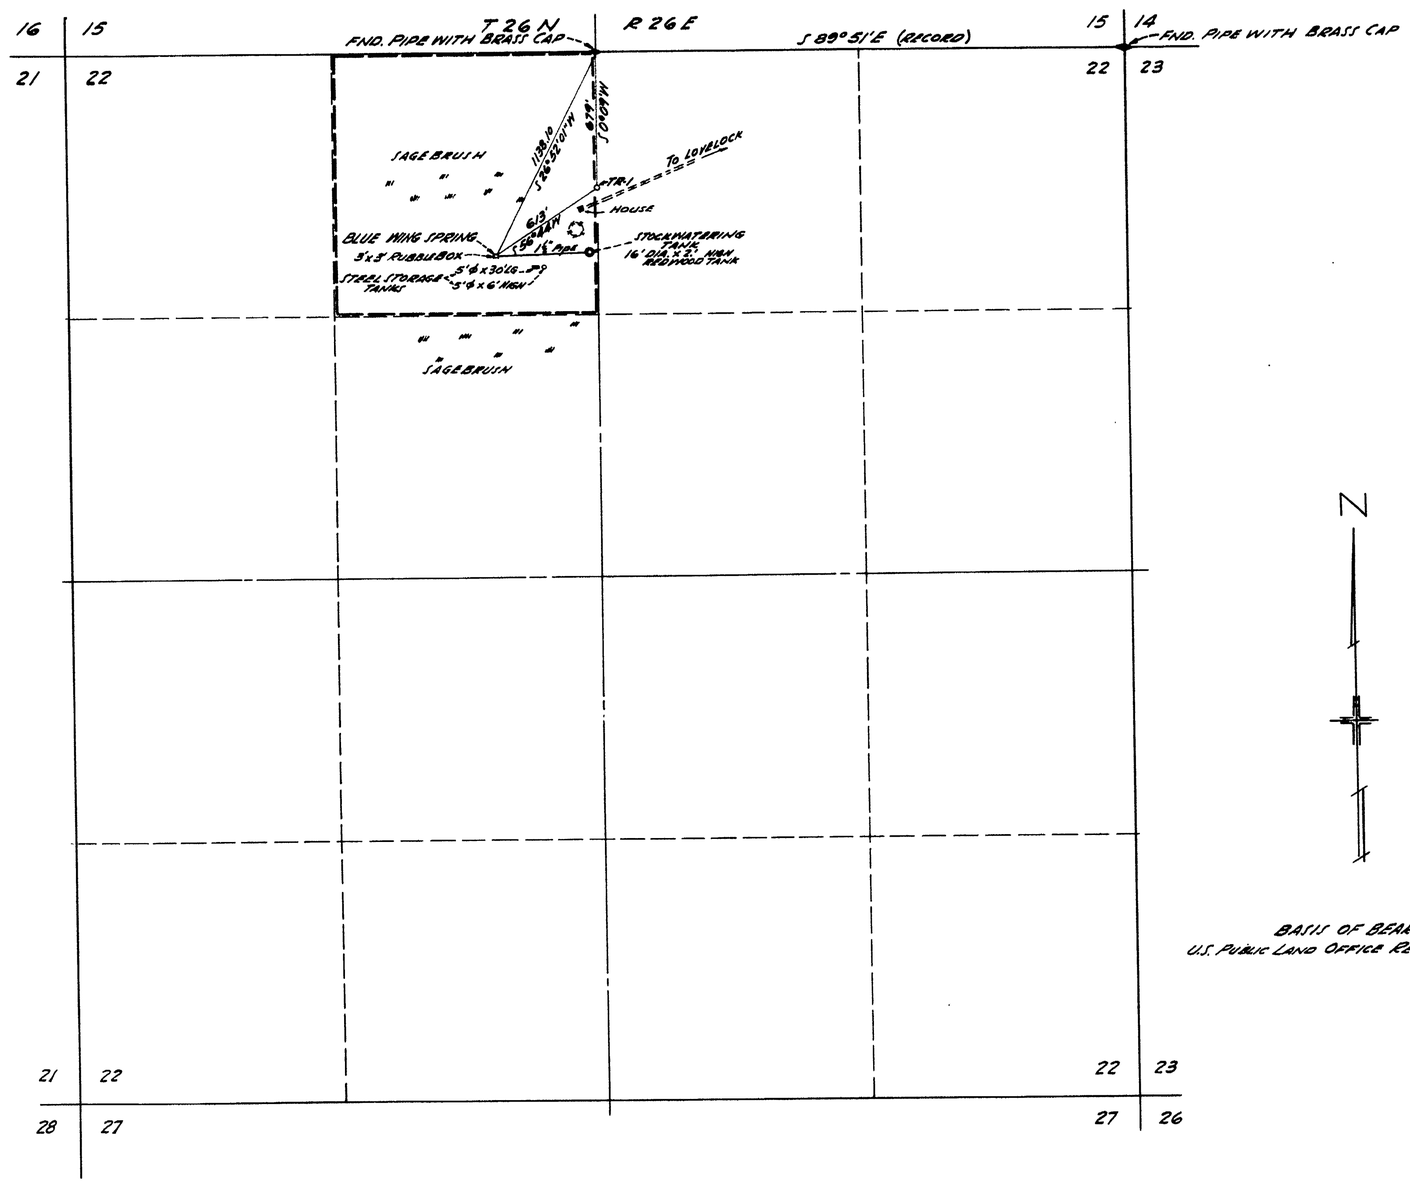

N

BASIS OF BEARING
U.S. PUBLIC LAND OFFICE RECORD BEARING

STATE OF NEVADA
COUNTY OF WASHOE } SS

I, JAMES N. NELSON, BEING FIRST DULY SWORN, DEPOSE AND SAY THAT THIS MAP HAS BEEN CORRECTLY DRAWN TO THE DESIGNATED SCALE FROM FIELD NOTES OF A SURVEY MADE BY ME BETWEEN THE 26TH DAY OF MARCH AND THE 27TH DAY OF MARCH 1959. THAT IT TRULY AND CORRECTLY REPRESENTS THE LOCATION AND EXTENT OF THE WORKS USED TO DIVERT WATER FROM BLUE WING SPRING, IN PERSHING COUNTY, BY COWLES BROS. INC. FOR DOMESTIC AND STOCKWATERING PURPOSES. THAT THE POINT OF DIVERSION, THE LOCATION AND SIZE OF THE DIVERTING CONDUIT, THE PLACE AND MANNER OF USE, AND THE LOCATION AND NAMES OF ALL OTHER WORKS OR STREAMS WHICH ARE CROSSED BY, OR CONNECTED WITH SAID WORKS, ARE FULLY AND CORRECTLY DESIGNATED THEREON.

James N. Nelson
STATE WATER RIGHT SURVEYOR

SUBSCRIBED AND SWORN TO BEFORE ME THIS 8TH DAY OF MAY 1959

William A. Smith
NOTARY PUBLIC IN AND FOR WASHOE COUNTY, NEVADA

My Commission Expires August 9, 196

0 2 4 8 12 16
SCALE 1" = 400'

OFFICE
ENGINEER
1959 MAY 11 PM 3 12

FILED
May 11, 1959
STATE ENGINEER'S OFFICE

CERTIFICATE No. 5680 ISSUED Jan. 23, 1961

MAP
TO ACCOMPANY APPLICATION TO APPROPRIATE WATER FOR DOMESTIC AND STOCKWATERING
BY COWLES BROS. INC.
FROM BLUE WING SPRING
LOCATED IN THE NE¼ NW¼ SEC. 22, T26N, R26E, M.D.B.&M.

17993

17993