STATE OF NEVADA
COUNTY OF WASHOE } S.S.

I, JAMES N. NELSON, BEING FIRST DULY SWORN, DEPOSE AND SAY THAT THIS MAP HAS BEEN CORRECTLY DRAWN TO THE DESIGNATED SCALE FROM FIELD NOTES OF A SURVEY MADE BY ME BETWEEN THE 26TH DAY OF MARCH AND THE 27TH DAY OF MARCH 1959; THAT IT TRULY AND CORRECTLY REPRESENTS THE LOCATION AND EXTENT OF THE WORKS USED TO DIVERT WATER FROM TEN MILE SPRINGS, IN PERSHING COUNTY, BY COWLES BROS. INC. FOR DOMESTIC AND STOCKWATERING PURPOSES; THAT THE POINT OF DIVERSION, THE LOCATION AND SIZE OF THE DIVERTING CONDUIT, THE PLACE AND MANNER OF USE, THE LOCATION AND NAMES OF ALL OTHER WORKS OR STREAMS WHICH ARE CROSSED BY, OR CONNECTED WITH SAID WORKS, ARE FULLY AND CORRECTLY DESIGNATED THEREON.

James N. Nelson
STATE WATER RIGHT SURVEYOR

SUBSCRIBED AND SWORN TO BEFORE ME THIS 8TH DAY OF May 1959

William A. McNeill
NOTARY PUBLIC IN AND FOR WASHOE COUNTY, NEVADA

My C... ...ugust 3, 1960

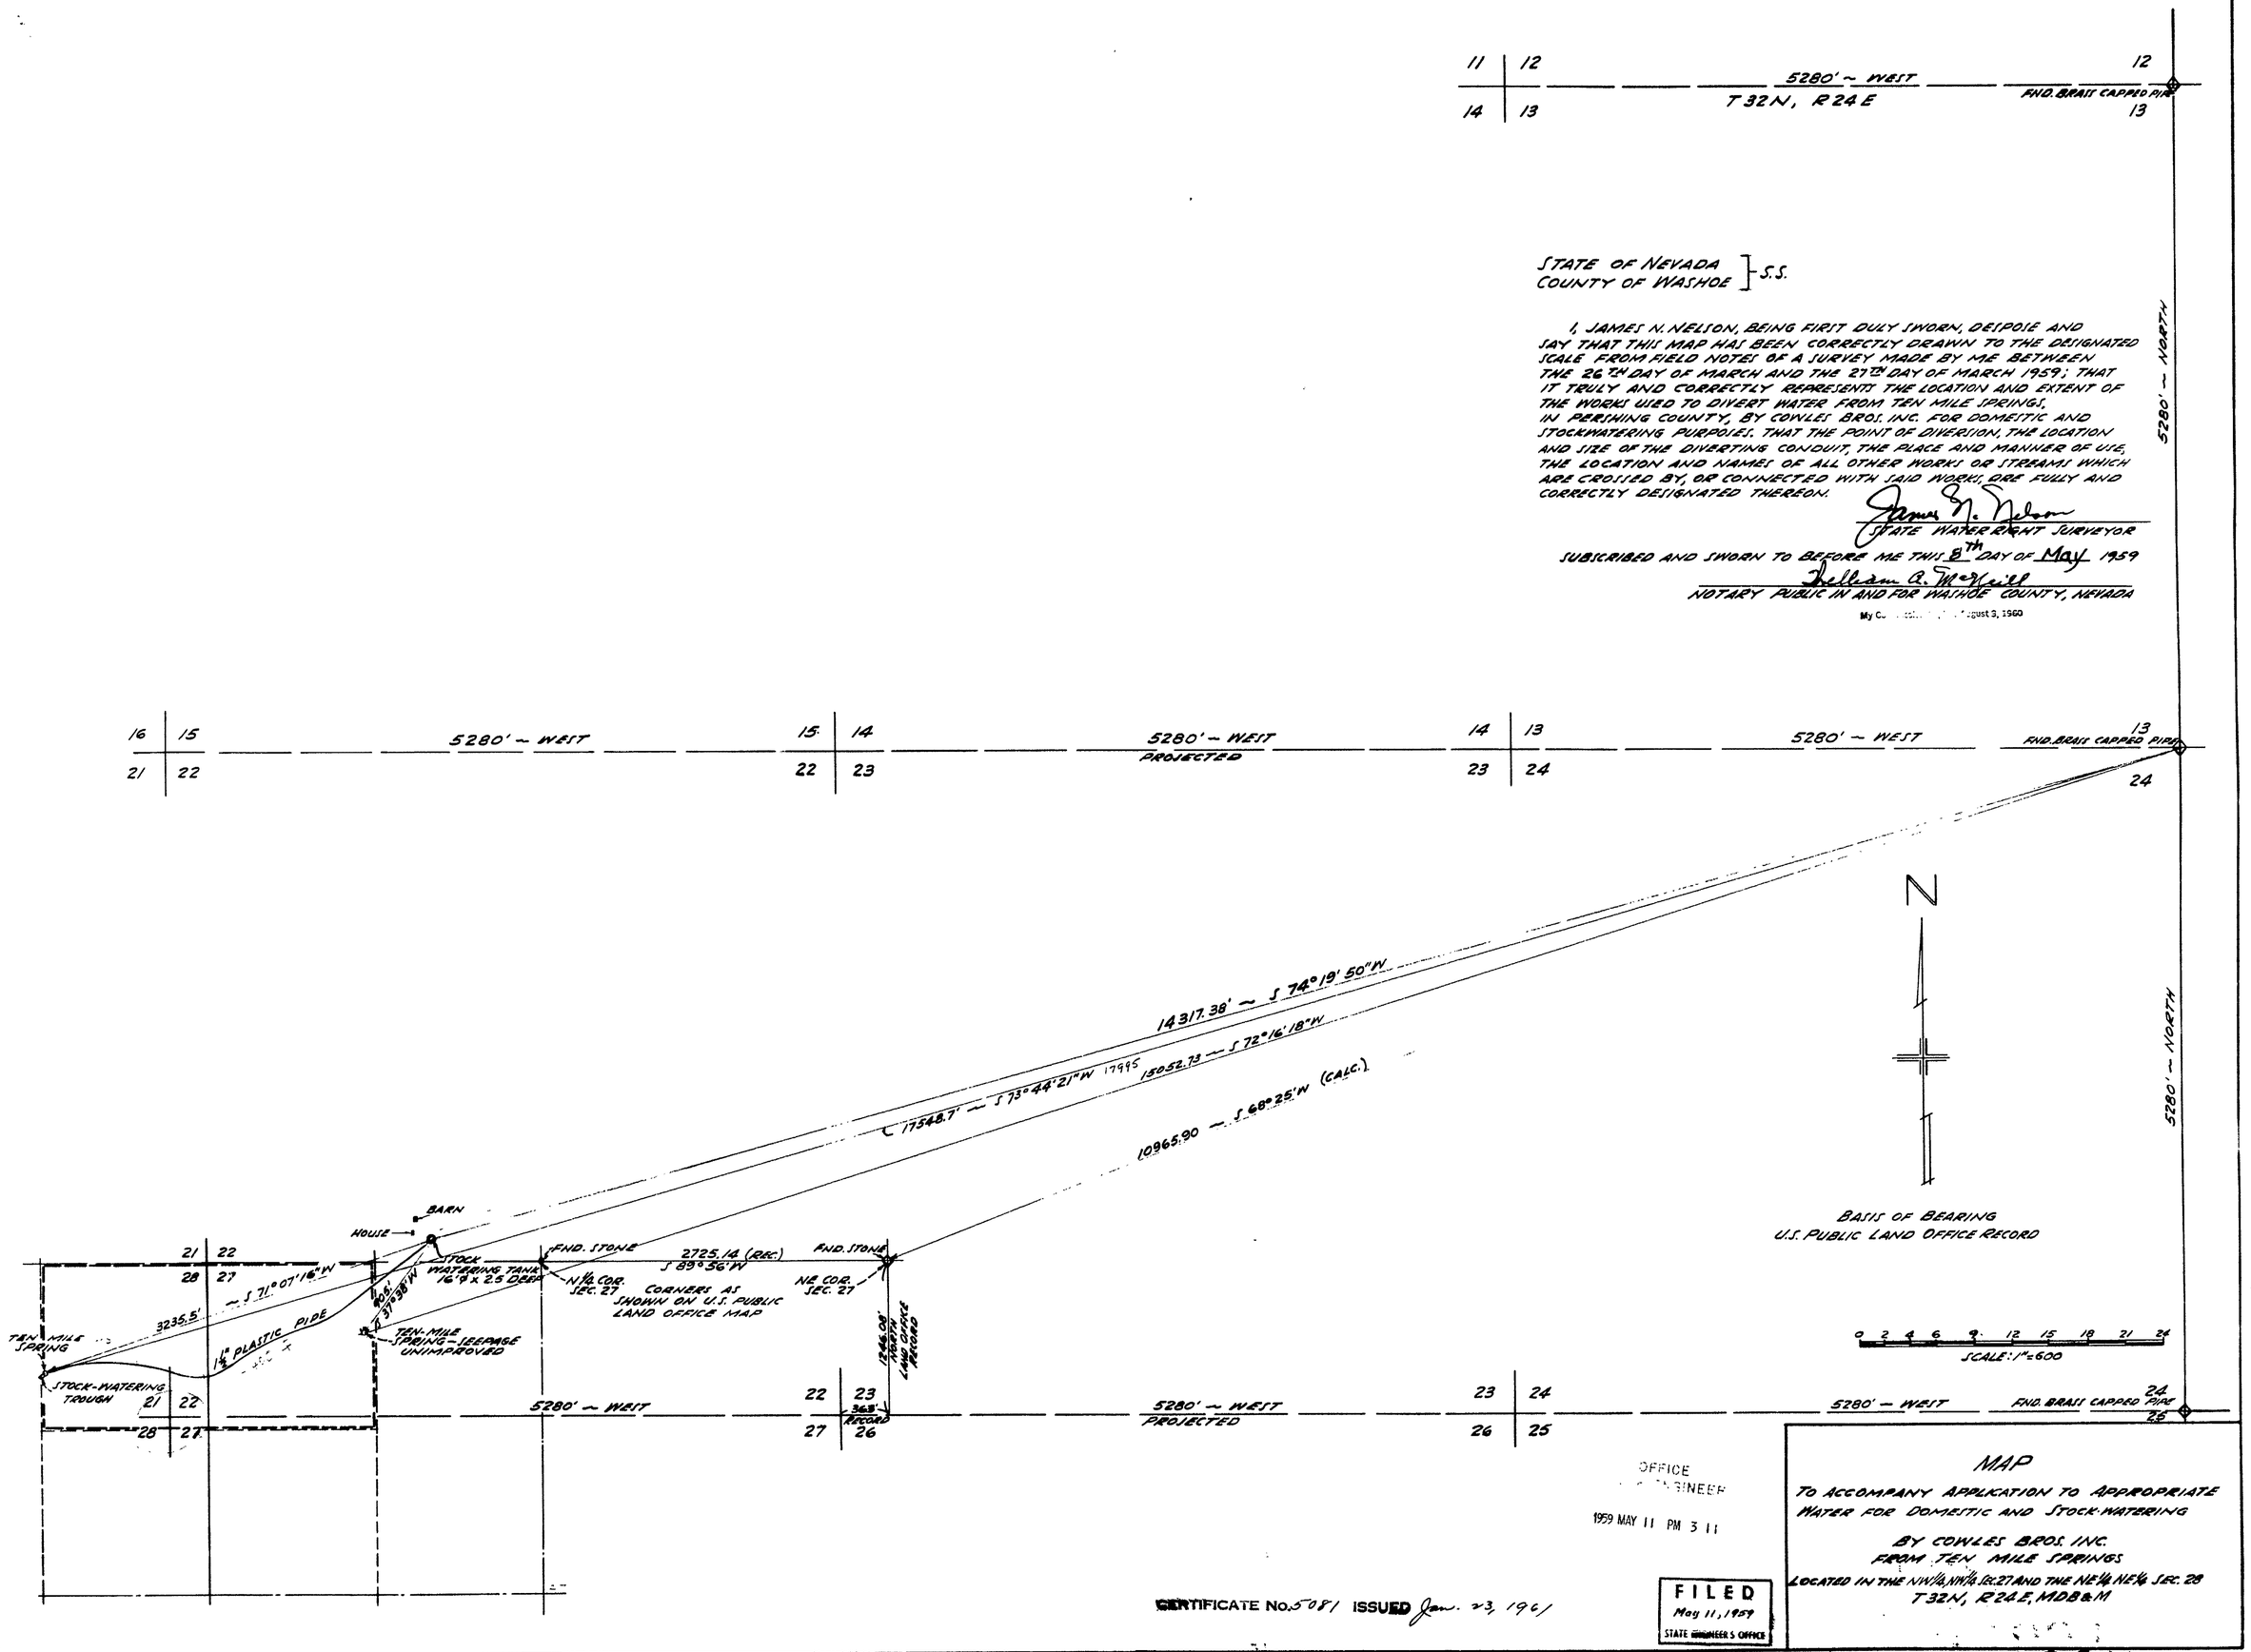

OFFICE
...ENGINEER
1959 MAY 11 PM 3 11

CERTIFICATE No. 5081 ISSUED Jan. 23, 1961

FILED
May 11, 1959
STATE ENGINEER'S OFFICE

MAP
TO ACCOMPANY APPLICATION TO APPROPRIATE WATER FOR DOMESTIC AND STOCK-WATERING
BY COWLES BROS. INC.
FROM TEN MILE SPRINGS
LOCATED IN THE NW1/4 NW1/4 SEC. 27 AND THE NE1/4 NE1/4 SEC. 28
T 32 N, R 24 E, MDB&M

17995

17995