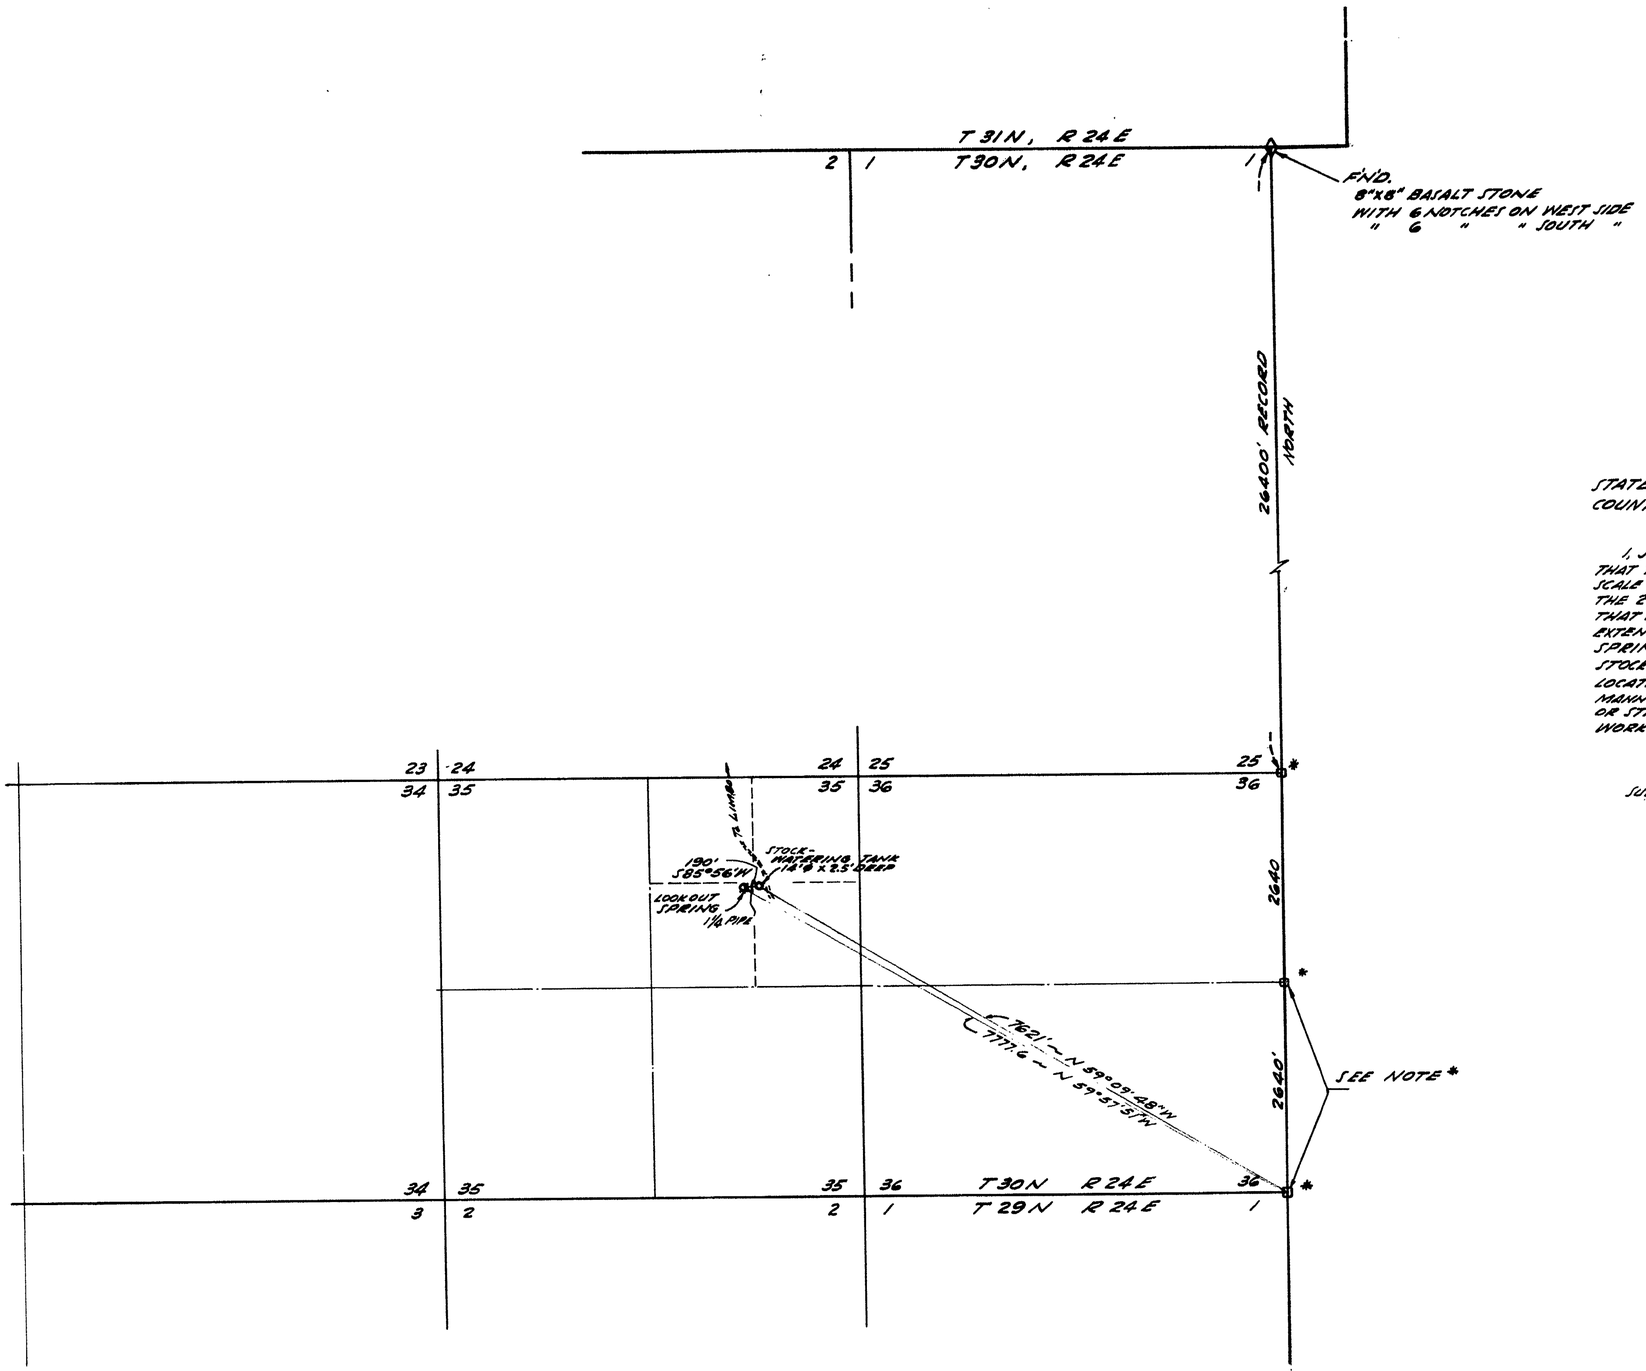

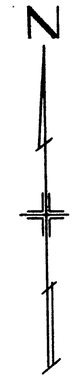

BASIS OF BEARING
U.S. PUBLIC LAND OFFICE RECORD BEARING

STATE OF NEVADA
COUNTY OF WASHOE } ss

I, JAMES N. NELSON BEING FIRST DULY SWORN, DESPOSE AND SAY THAT THIS MAP HAS BEEN CORRECTLY DRAWN TO THE DESIGNATED SCALE FROM FIELD NOTES OF A SURVEY MADE BY ME BETWEEN THE 27TH DAY OF MARCH AND THE 28TH DAY OF MARCH 1959. THAT IT TRULY AND CORRECTLY REPRESENTS THE LOCATION AND EXTENT OF THE WORKS USED TO DIVERT WATER FROM LOOKOUT SPRING IN PERSHING COUNTY, BY COWLES BROS. INC. FOR STOCKWATERING PURPOSES THAT THE POINT OF DIVERSION, THE LOCATION AND SIZE OF THE DIVERTING CONDUIT, THE PLACE AND MANNER OF USE, THE LOCATION AND NAMES OF ALL OTHER WORKS OR STREAMS WHICH ARE CROSSED BY, OR CONNECTED WITH SAID WORKS, ARE TRULY AND CORRECTLY DESIGNATED THEREON.

James N. Nelson
STATE WATERRIGHT SURVEYOR

SUBSCRIBED AND SWORN TO BEFORE ME THIS 8TH DAY OF May 1959

William E. McNeill
NOTARY PUBLIC IN AND FOR WASHOE COUNTY, NEVADA

My Commission Expires August 6, 1960

NOTE: *
THE SURVEY OF EAST PORTION OF T.30 N., R.24 E. M.D.B.&M. WAS COMPLETED IN 1874, THESE CORNERS WERE NOT FOUND. SYMBOLS SHOWN THUS ⊕ ARE ANGLE IRON MARKERS SET AT ¼ AND SECTION CORNERS, MARKING THE U.S. NAVY SAHWAVE NAT. AIR GUNNERY RANGE WEST BOUNDARY. SET JUNE 15, 1958 BY NELSON ENGINEERING.

0 1 2 3 4
SCALE: 1" = 1000'

OFFICE
STATE ENGINEER
1959 MAY 11 PM 3 11

FILED
May 11, 1959
STATE ENGINEER'S OFFICE

CERTIFICATE No. 5111 ISSUED April 18, 1961

MAP
TO ACCOMPANY APPLICATION TO APPROPRIATE WATER FOR STOCKWATERING PURPOSES
BY COWLES BROS. INC.
FROM LOOKOUT SPRING
LOCATED IN SE¼ NE¼ SEC. 35, T. 30 N., R. 24 E. M.D.B.&M.

17996

17996 ST