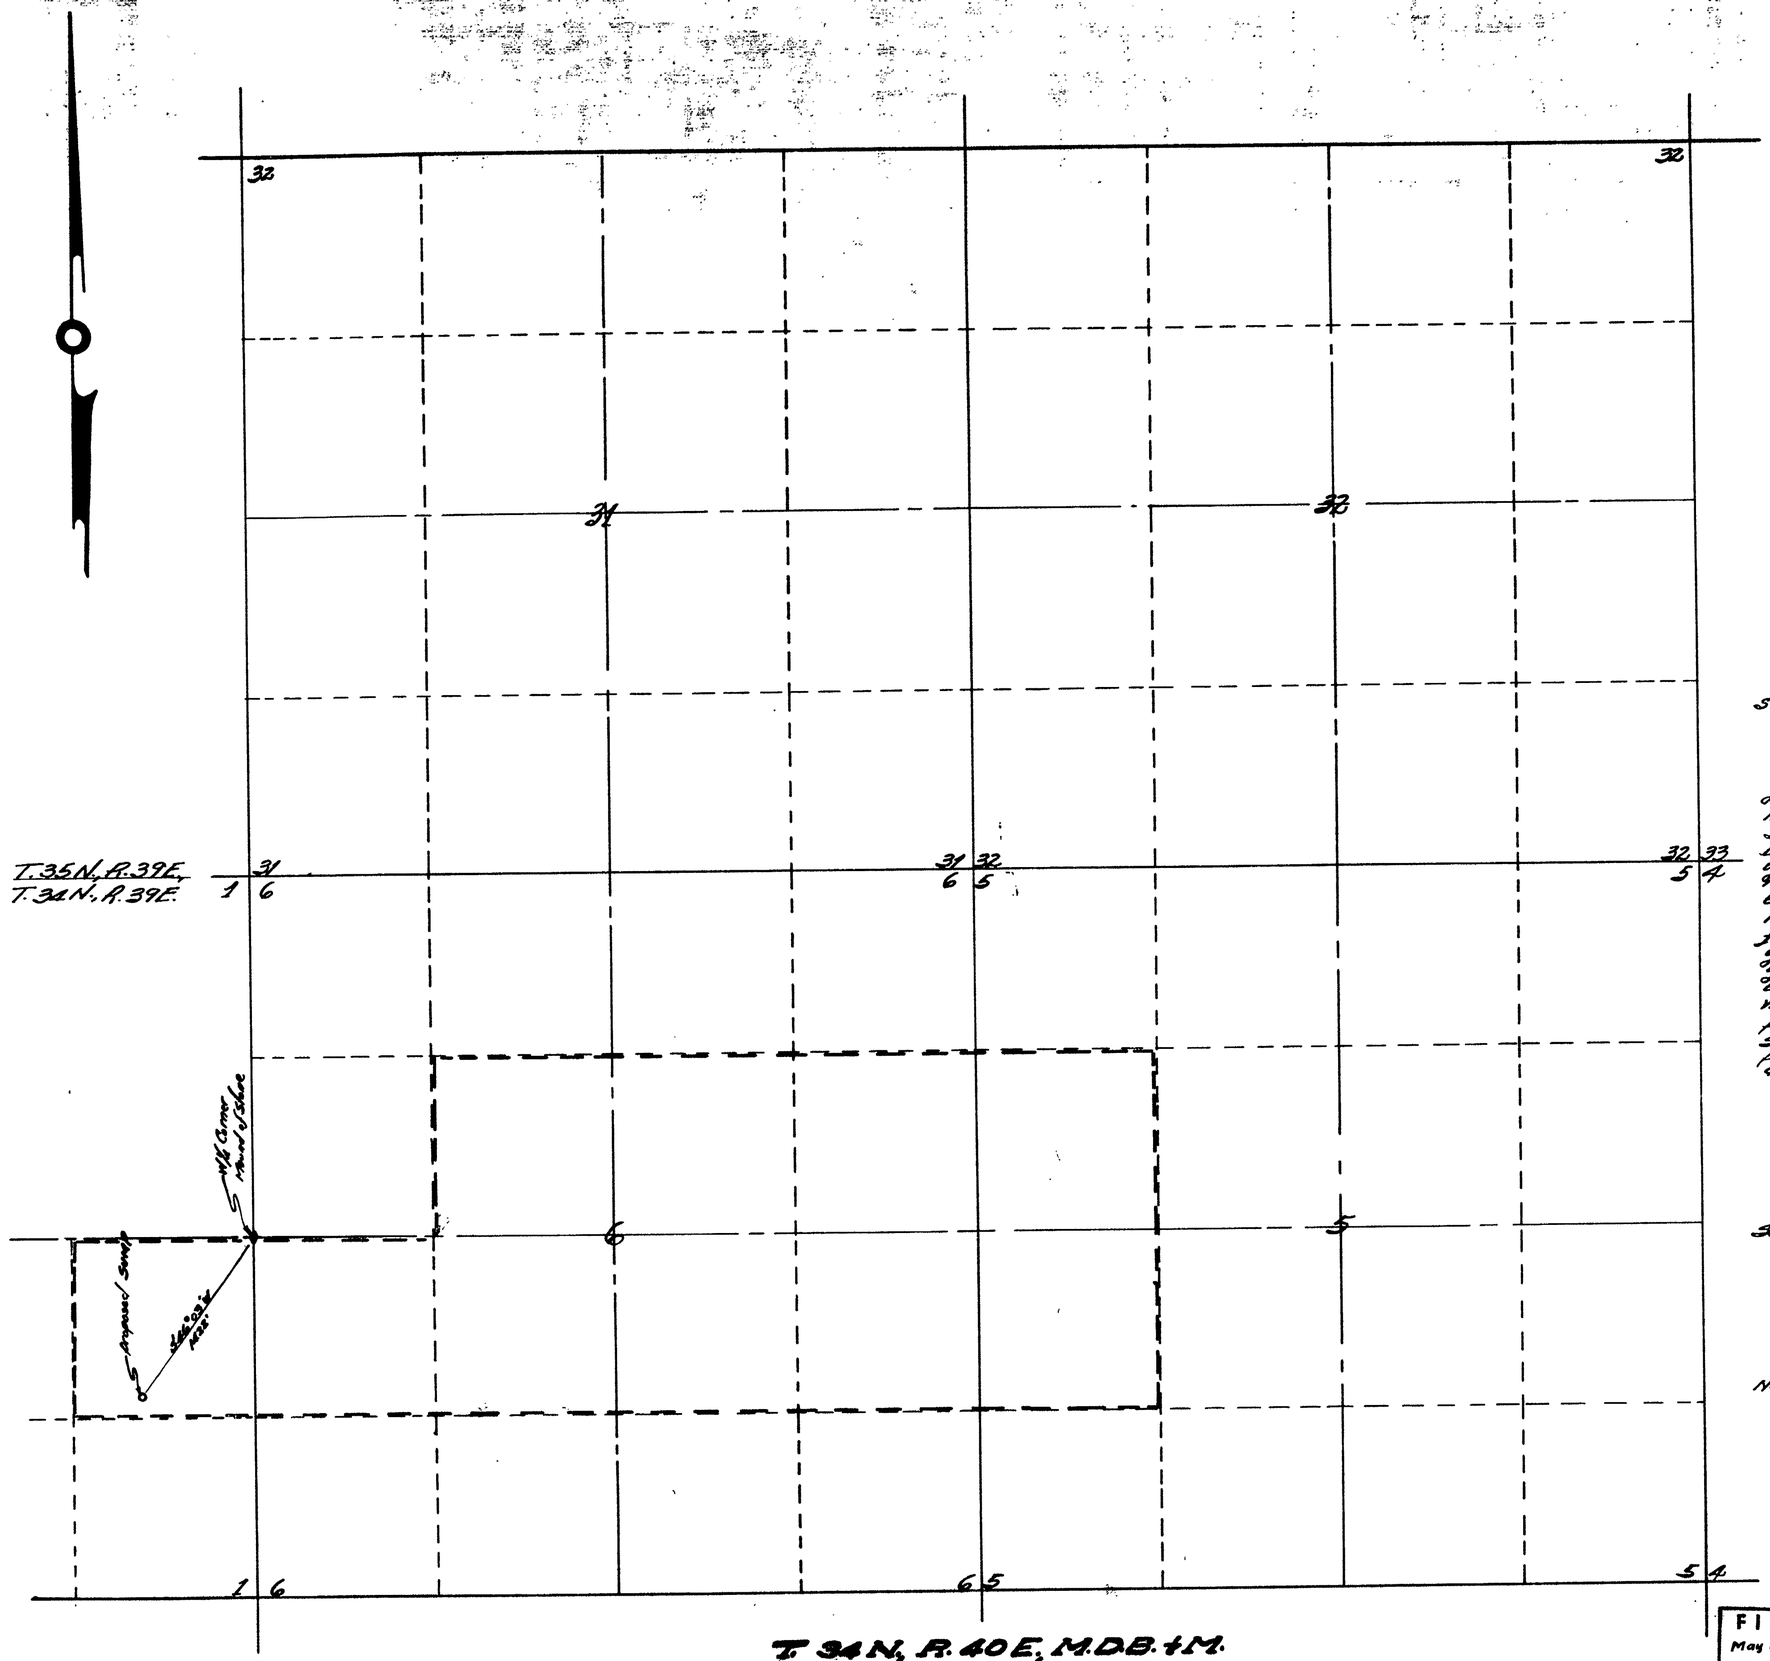

STATE OF NEVADA
COUNTY OF HUMBOLDT } S.S.

I, Richard M. Block, being first duly sworn depose and say that this map, consisting of one sheet, has been correctly drawn to the designated scale from field notes of a survey made by me between the 15th day of April and the 1st day of May, 1959, that it truly and correctly represents the proposed location and extent of the works used to divert water from underground in Humboldt County, by HENRY G. and DOROTHEA McCLEARY for irrigation purposes. That the proposed point of diversion, the approximate location and size of the diverting channel, all reservoirs or basins, the location and names of all other works which will cross or connect with the proposed works, and the boundary of all lands, showing by 40-acre subdivisions the areas proposed to be irrigated, are fully and correctly designated thereon.

Richard M. Block
STATE WATER RIGHT SURVEYOR

Subscribed and sworn to before me this 11th day of May, 1959

Dorothea Leighton
Notary public in and for Humboldt County, Nevada
My Comm Exp: 9/19/61

SCALE 1-INCH = 600 feet

FILED
May 12, 1959
STATE ENGINEER'S OFFICE

OFFICE
ENGINEER

1959 MAY 12 PM 1 20

MAP

TO ACCOMPANY APPLICATION TO APPROPRIATE WATER FOR IRRIGATION BY- HENRY G. & DOROTHEA McCLEARY FROM UNDERGROUND

17999