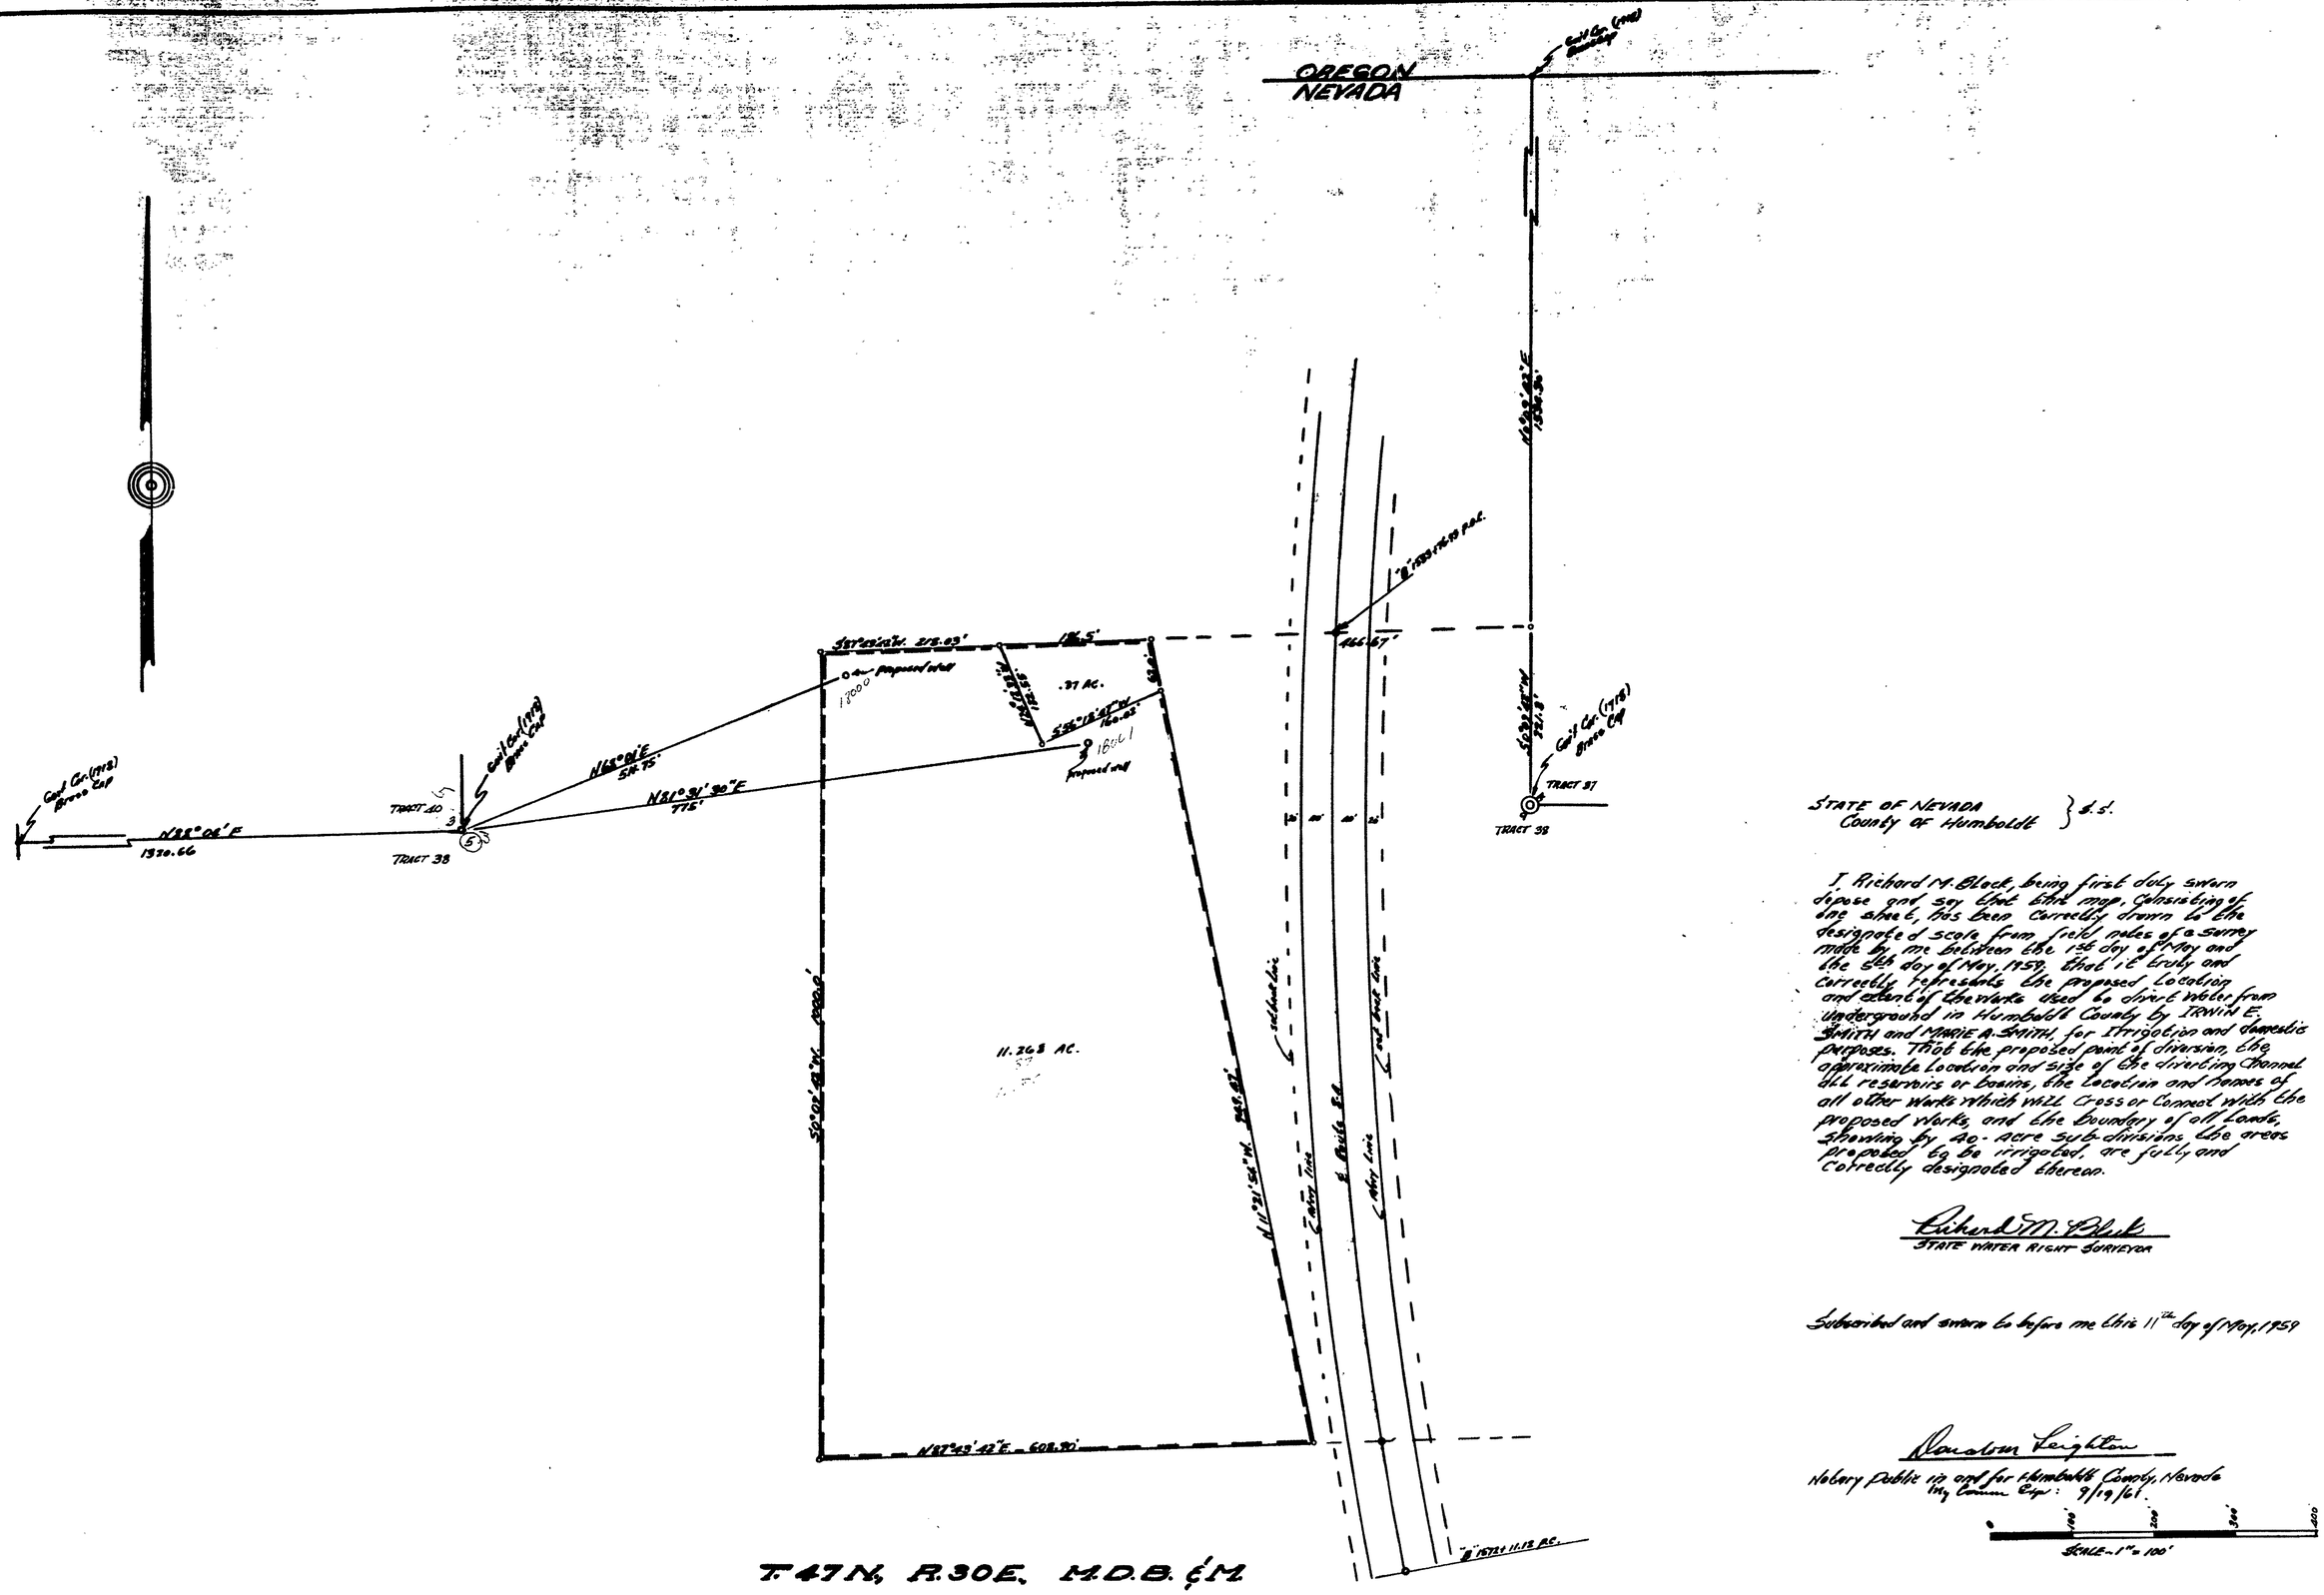

T. 47 N., R. 30 E., M.D.B. & M.

STATE OF NEVADA
County of Humboldt } s.s.

I, Richard M. Block, being first duly sworn, depose and say that this map, consisting of one sheet, has been correctly drawn to the designated scale from field notes of a survey made by me between the 1st day of May and the 6th day of May, 1959, that it truly and correctly represents the proposed location and extent of the works used to divert water from underground in Humboldt County by IRWIN E. SMITH and MARIE A. SMITH, for Irrigation and domestic purposes. That the proposed point of diversion, the approximate location and size of the diverting channel, all reservoirs or basins, the location and names of all other works which will cross or connect with the proposed works, and the boundary of all lands, showing by 40-acre subdivisions, the areas proposed to be irrigated, are fully and correctly designated thereon.

Richard M. Block
STATE WATER RIGHT SURVEYOR

Subscribed and sworn to before me this 11th day of May, 1959

Donalson Leighton
Notary Public in and for Humboldt County, Nevada
My Commn Exp: 9/19/61.

SCALE - 1" = 100'

OFFICE
STATE ENGINEER
1959 MAY 12 PM 1 20

FILED
May 12, 1959
STATE ENGINEER'S OFFICE

MAP

TO ACCOMPANY APPLICATION TO APPROPRIATE WATER FOR IRRIGATION & DOMESTIC BY IRWIN E. SMITH & MARIE A. SMITH FROM UNDERGROUND.

18001 File Under → 18000