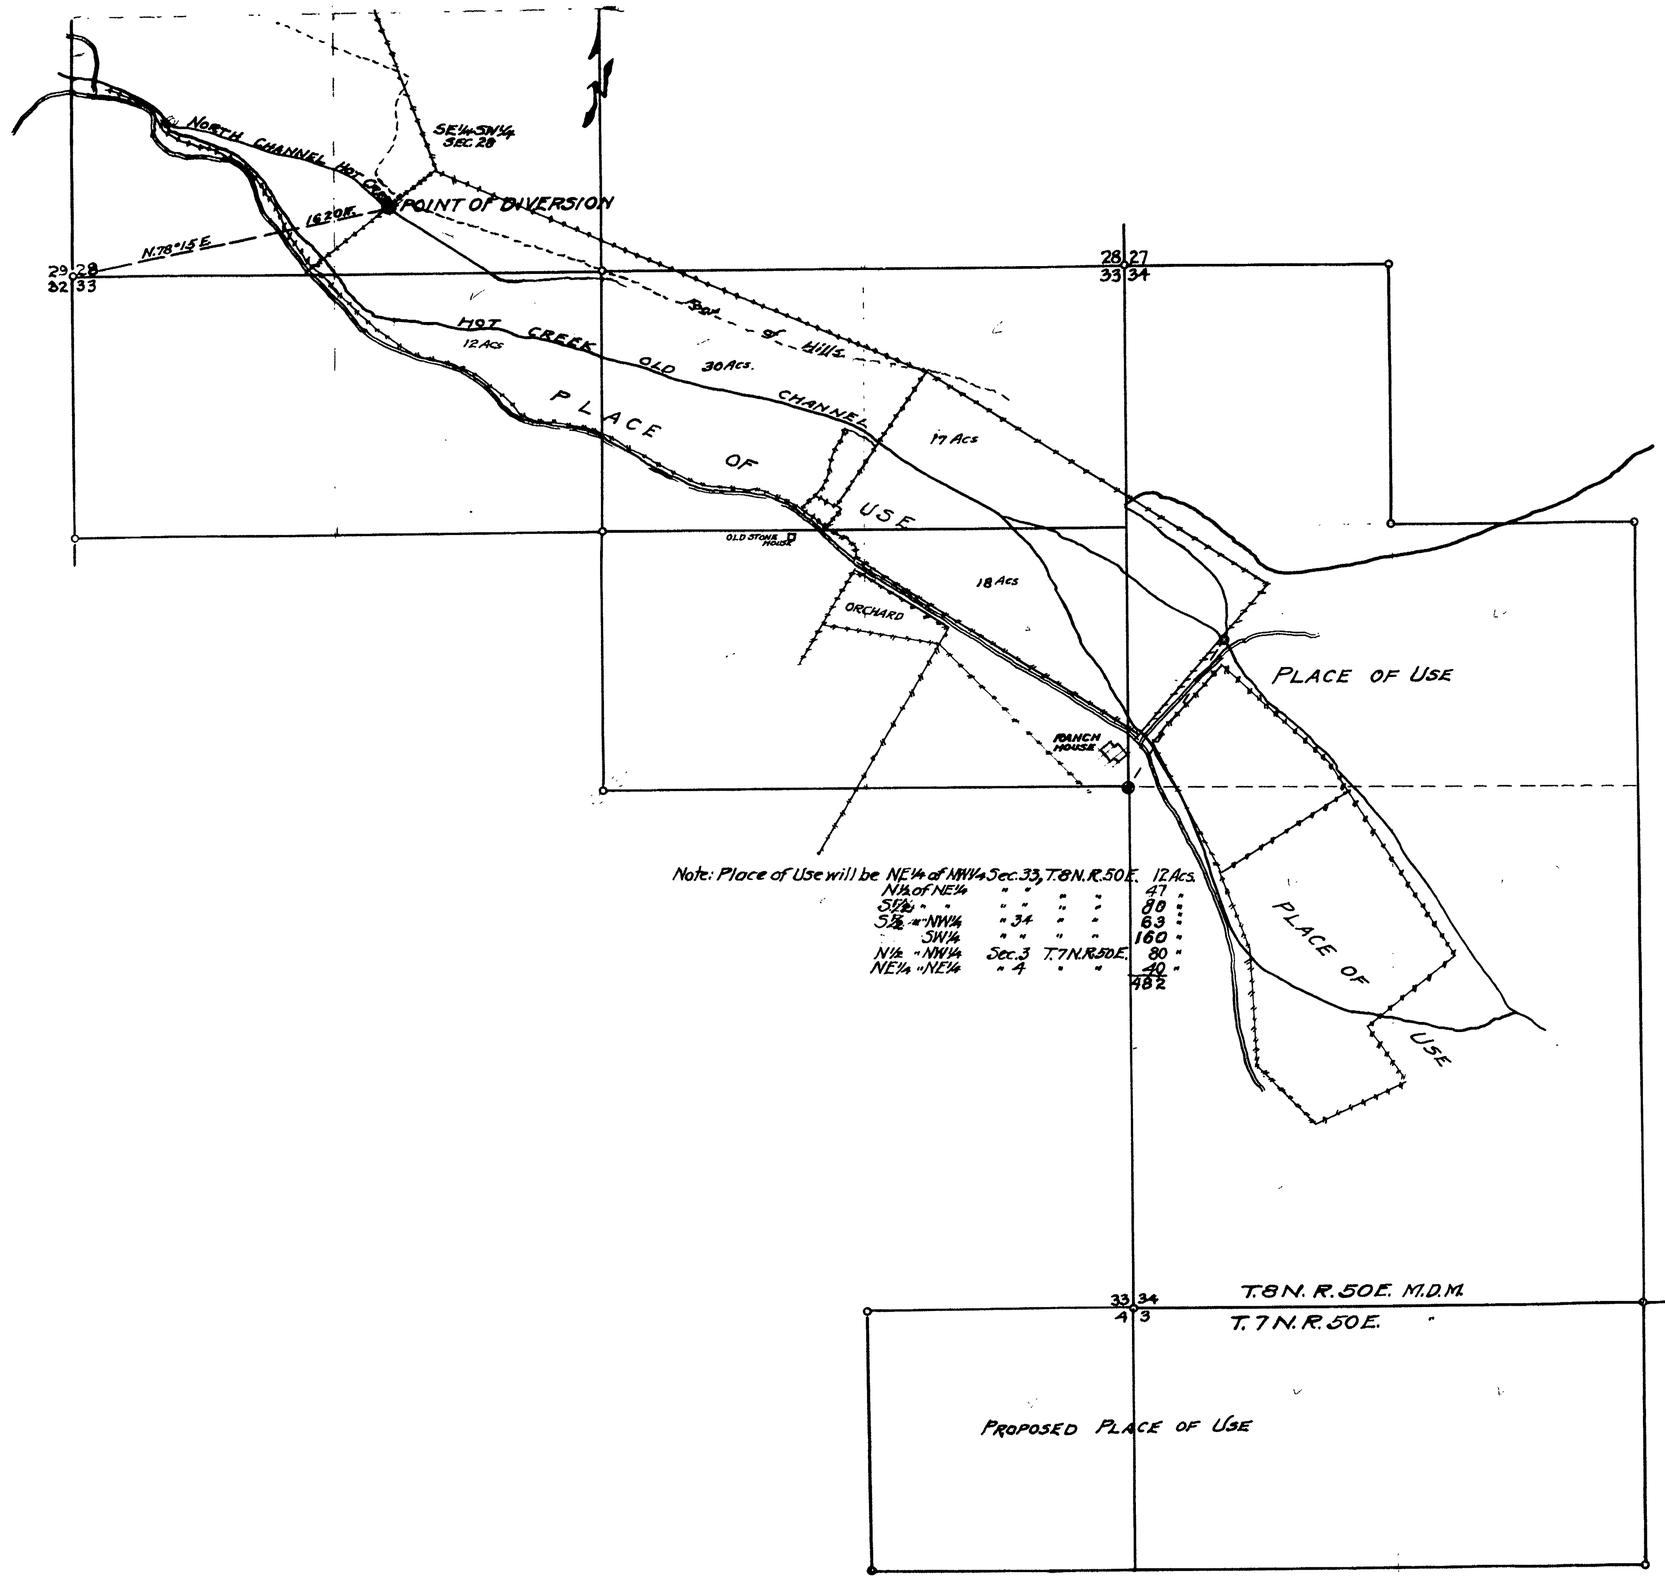

Note: Place of Use will be NE¼ of NW¼ Sec. 33, T.8N. R.50E. 12 Acs.
N½ of NE¼ " " " " 47 "
S½ " " " " " 80 "
S½ " NW¼ " 34 " " 63 "
SW¼ " " " " 160 "
N½ " NW¼ Sec. 3 T.7N. R.50E. 80 "
NE¼ " NE¼ " 4 " " 40 "
482

State of Nevada }ss
County of Mineral }

I, L.B. Spencer, being duly sworn, depose and say that this map has been correctly drawn to the designated scale from the field notes of a survey made by me June 12th to 13th 1959; that it truly and correctly shows the extent of the proposed works used to divert the water from Hot Creek in Nye County, for Irrigation Purposes by Worthington Motors Inc. for Hot Creek Ranch. That the Point of Diversion and the Place of Use and all other works are fully and correctly shown.

L.B. Spencer
State Water-Right Surveyor.

Subscribed and sworn to before me this 22 day of June, 1959

Elaine C. Sarnowski
Notary Public in and for Mineral County, Nevada.

My Commission Expires August 1, 1959

SCALE IN FEET
0 100 200 400 800 1200 1600 2000

FILED
July 1, 1959
STATE ENGINEER'S OFFICE

MAP

TO ACCOMPANY APPLICATION TO APPROPRIATE WATER FOR IRRIGATION BY WORTHINGTON MOTORS INC. FROM HOT CREEK IN NYE COUNTY, NEVADA.

SCALE 1" = 400 ft. SURVEYED 6-13-59
BY L.B. SPENCER St. W.R. SURVEYOR
MINA, NEVADA.

18009