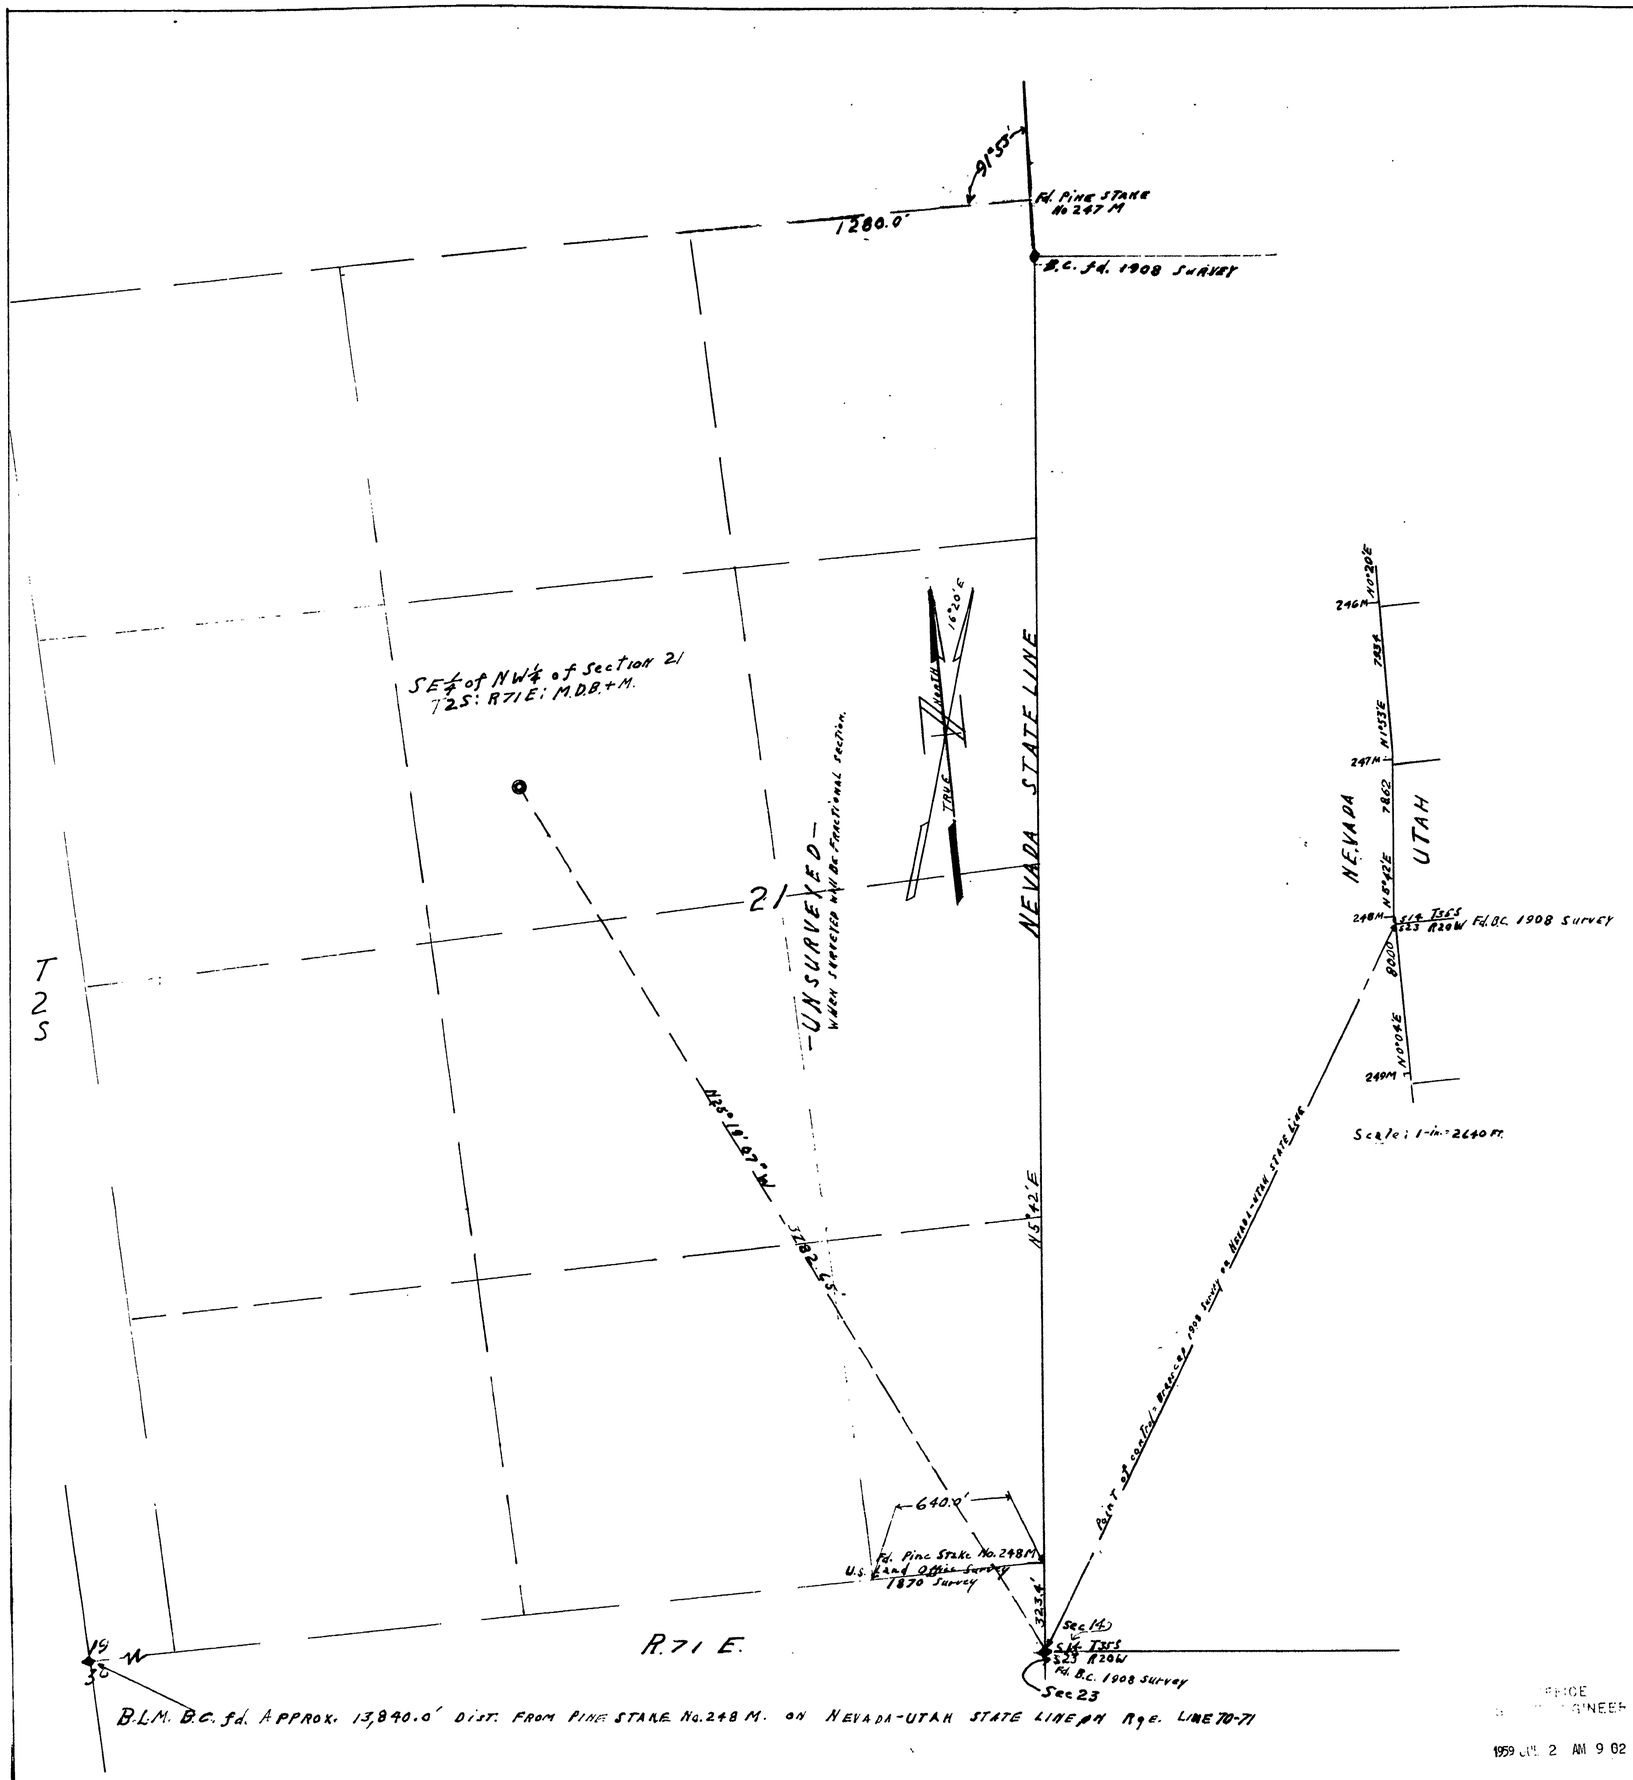

STATE OF NEVADA
COUNTY OF Lincoln } S. S.

I, J.L. Hogan, being first duly sworn, depose and say that this map, consisting of one sheet, has been correctly drawn to the designated scale from field notes of a survey made by me on the 19th day of March 1959, that it truly and correctly represents the location and extent of the works used to divert water from an underground basin in Lincoln County by John M., Bruce M., & M.L. Wadsworth, for livestock watering purposes, that the point of diversion, the approximate location and size of the diverting channel, all reservoirs or basins, the location and names of all other works which will cross or connect with the proposed works, and the place and manner of use, are fully and correctly designated thereon.

James L. Hogan
STATE WATER RIGHTS SURVEYOR.
No. 267

Subscribed and sworn to before me this 30 day of April 1959
Eurora H. Edmonds
NOTARY Public IN AND FOR
My Commission expires May 9, 1959

Scale: 1-in. = 300 FT.
0 10 20 30 40 50 60 90 120

FILED
July 2, 1959
STATE ENGINEER'S OFFICE

1959 JUL 2 AM 9 02

1959 MAY 21 PM 2 40

CERTIFICATE No. 5282 ISSUED Mar. 22, 1962

MAP TO ACCOMPANY
APPLICATION
TO APPROPRIATE WATER
FOR
STOCK WATERING
BY
John M., Bruce M., & L.M. Wadsworth.
FROM
UNDERGROUND BASIN

18010