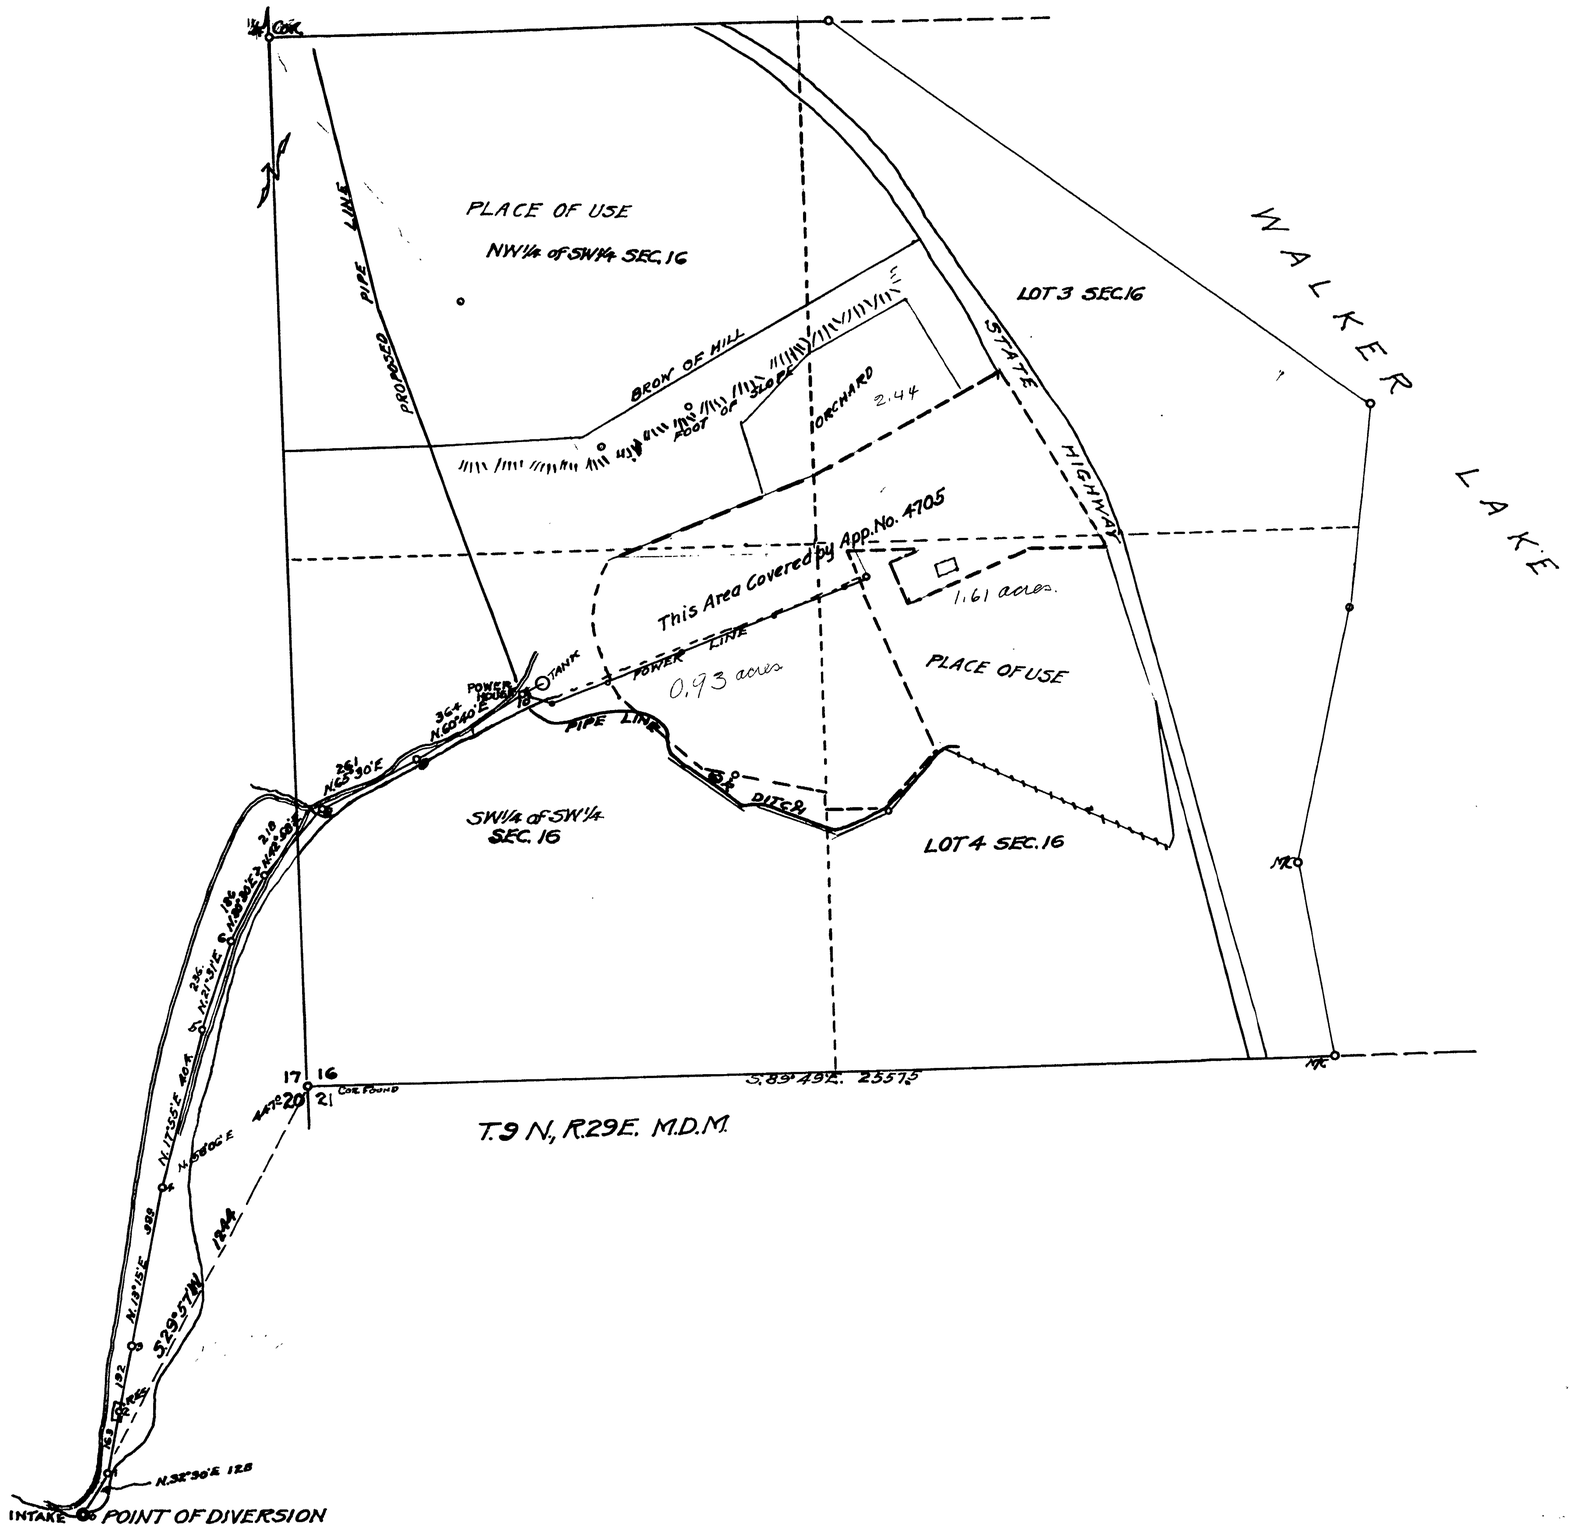

State of Nevada
County of Mineral } ss.

I, L. B. Spencer, being duly sworn, depose and say that this map has been correctly drawn to the designated scale from the field notes of a survey made by me the 4th day of April, 1959; that it truly and correctly shows the extent of the proposed works used to divert the water from Dutch Creek in Mineral County for Irrigation Purposes by Holman F. and Arthur R. Barlow. That the Point of Diversion and the Place of Use and all other works are fully and correctly shown

L. B. Spencer
State Water-Right Surveyor.

Subscribed and sworn to before me this 22 day of June, 1959.

Elaine C. Sarnowski
Notary Public in and for Mineral County, Nevada.

My Commission Expires August 1, 1959

SCALE IN FEET
0 100 200 400 600 800 1000

MAP
TO ACCOMPANY APPLICATION TO APPROPRIATE WATER FOR IRRIGATION PURPOSES BY HOLMAN F. & ARTUR R. BARLOW FROM DUTCH CREEK IN MINERAL COUNTY, NEVADA.

SCALE 1" = 200 ft. SURVEYED 4-18-59
BY L. B. SPENCER, ST. W.R. SURVEYOR.
MINA, NEVADA.

FILED
July 1, 1959
STATE ENGINEER'S OFFICE

18012