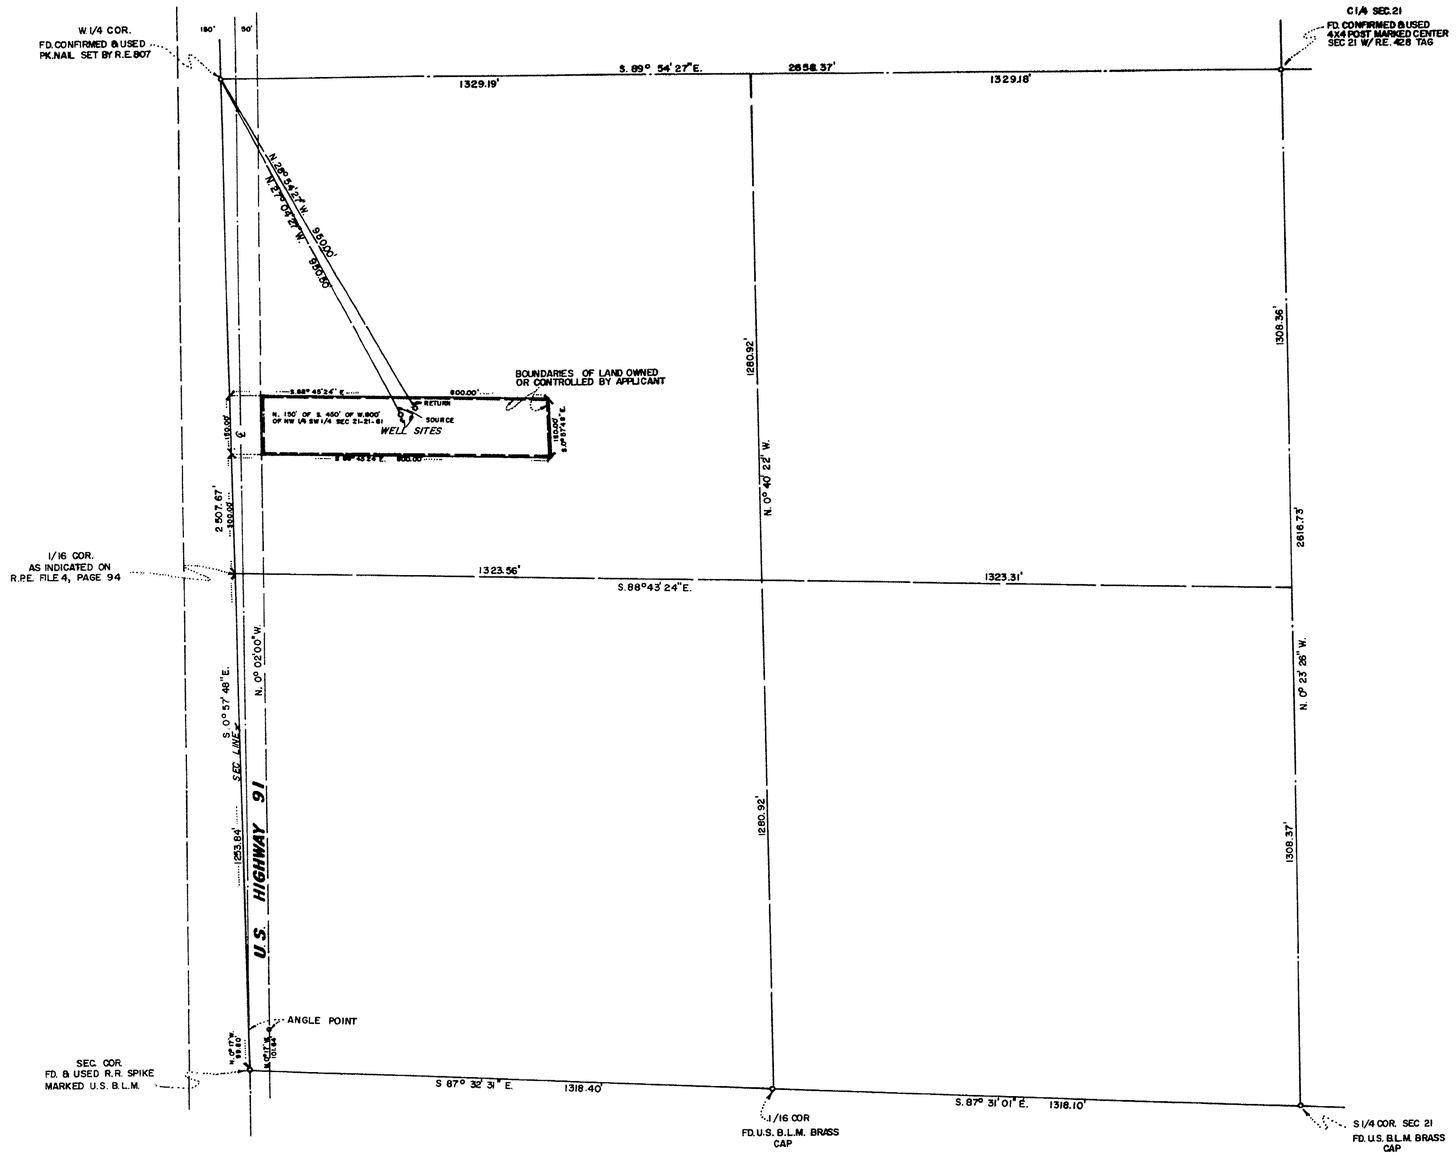

POR. OF N.W. 1/4 S.W. 1/4 SEC. 21, T.21 S., R.61 E., M.D.B.&M.
POINT OF DIVERSION N.W. 1/4 S.W. 1/4

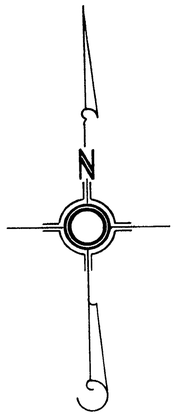

SCALE IN FEET

0 200 400 600 800 1000

LEGEND

BASIS OF BEARING: (N 0°02'00" W.) CENTER LINE U.S. HIGHWAY Nº 91 RECORDED

STATE OF NEVADA)
COUNTY OF CLARK) SS

I, L.E. TYSON BEING FIRST DULY SWORN, DEPOSE AND SAY THAT THIS MAP CONSISTING OF ONE SHEET, HAS BEEN CORRECTLY DRAWN TO THE DESIGNATED SCALE FROM FIELD NOTES OF A SURVEY MADE UNDER MY SUPERVISION AND DIRECTION ON THE 22ND DAY OF MAY, 1959, THAT IT TRULY AND CORRECTLY REPRESENTS THE PROPOSED LOCATION AND EXTENT OF THE WORKS USED TO DIVERT WATER FROM LAS VEGAS ARTESIAN BASIN, IN CLARK COUNTY, BY RAYMOND V. & LANORE E. JONES FOR AIR CONDITIONING USE AND THE BOUNDARIES OF THE LANDS EMBODIED IN THE TRACT OWNED OR CONTROLLED BY THE APPLICANT, AND UPON WHICH IT IS PROPOSED TO USE THE WATER FOR, AND ARE FULLY AND CORRECTLY DESIGNATED THEREON.

L.E. Tyson
STATE WATER RIGHT SURVEYOR

SUBSCRIBED AND SWORN TO BEFORE ME THIS 25th DAY OF May, 1959

Geneline B. Tyson
NOTARY PUBLIC IN AND FOR CLARK COUNTY, NEVADA

MY COMMISSION EXPIRES April 30, 1963

FILED
June 1, 1959
STATE ENGINEER'S OFFICE

OFFICE
STATE ENGINEER
1959 JUN 1 AM 9 32

CERTIFICATE No. ISSUED

MAP TO ACCOMPANY
APPLICATION
BY
RAYMOND V. & LANORE E. JONES
FOR
AIR-CONDITIONING USE
FROM
LAS VEGAS ARTESIAN BASIN

18018