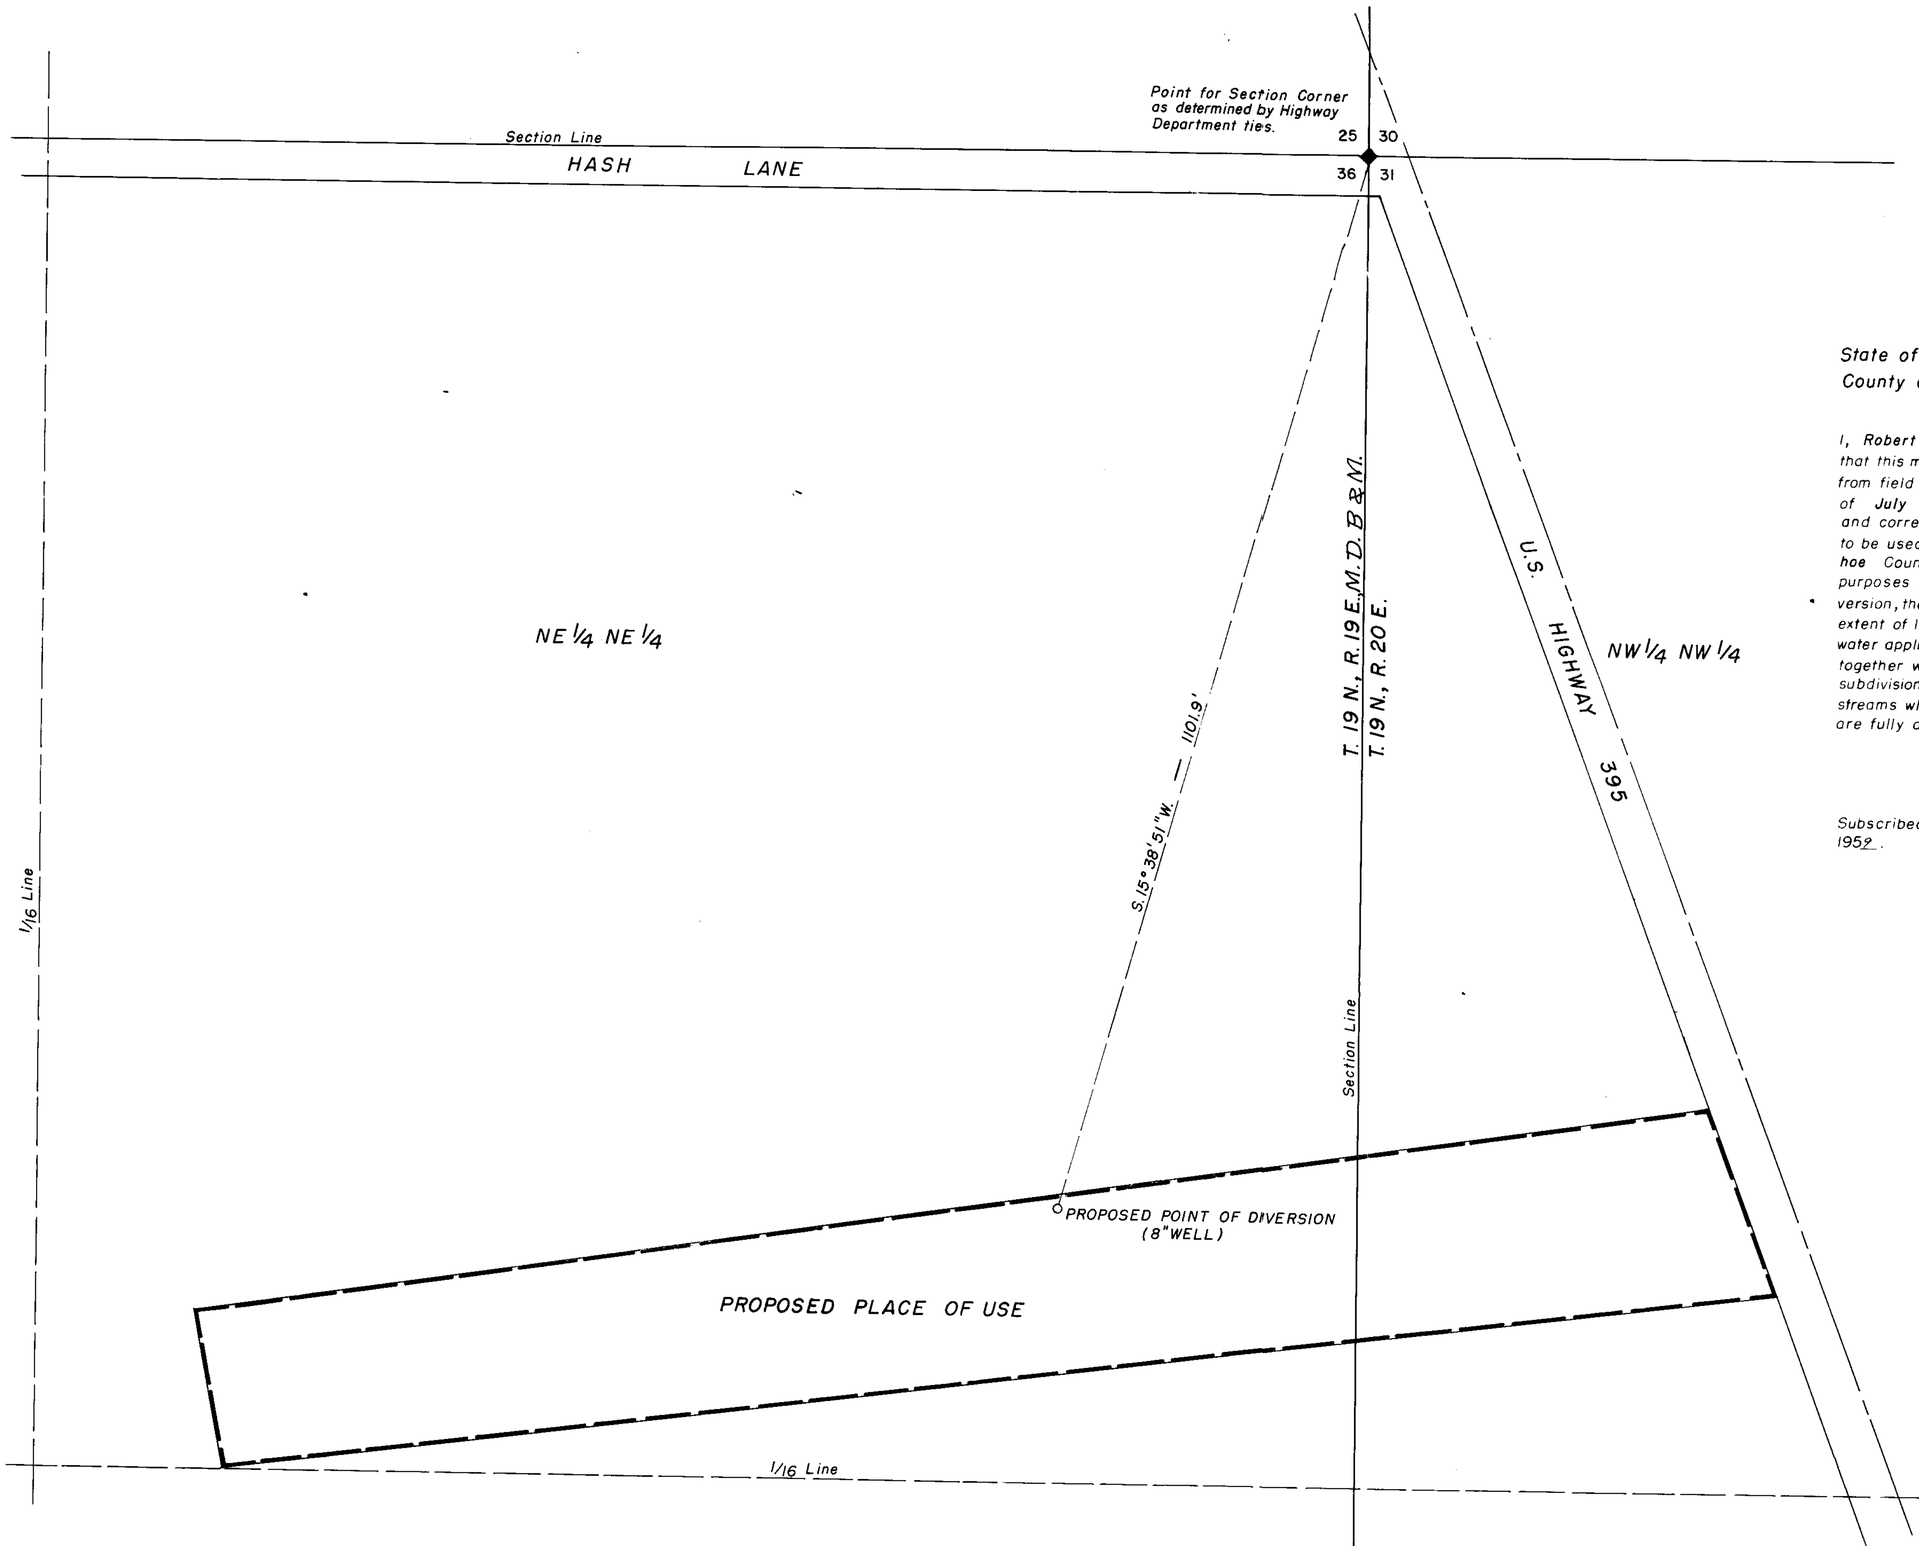

State of Nevada
County of Washoe ss.

I, Robert F. Guinn, being first duly sworn, depose and say that this map has been correctly drawn to the designated scale from field notes of a survey made by me between the 25th day of July and the 26th day of July, 1959, that it truly and correctly represents the location and extent of the works to be used to divert water from underground source in Washoe County by T.C. Harper for commercial (trailer court) purposes under application No. 18024. That the point of diversion, the location of the diverting device, the location and extent of lands owned or controlled by the applicant upon which water applied for under application No. 18024 is to be used, together with the area and kind of culture in each 40-acre subdivision, and the location and names of all other works or streams which are crossed by or connected with said works are fully and correctly designated thereon.

Robert F. Guinn
State Water Right Surveyor

Subscribed and sworn to before me this 30th day of July, 1959.

Alene B. Mongeo
Notary Public in and for Washoe County, Nevada.
My commission expires June 9, 1962.

RECEIVED
AUG 1959
STATE ENGINEER'S OFFICE

FILED
AUG. 14, 1959
STATE ENGINEER'S OFFICE

CERTIFICATE NO. 7804 ISSUED

MAP TO ACCOMPANY APPLICATION NO. 18024 TO APPROPRIATE WATER FOR COMMERCIAL (TRAILER COURT) PURPOSES FROM UNDERGROUND SOURCES IN WASHOE COUNTY BY T.C. HARPER, M.D.

73314 57802T 57801 18024