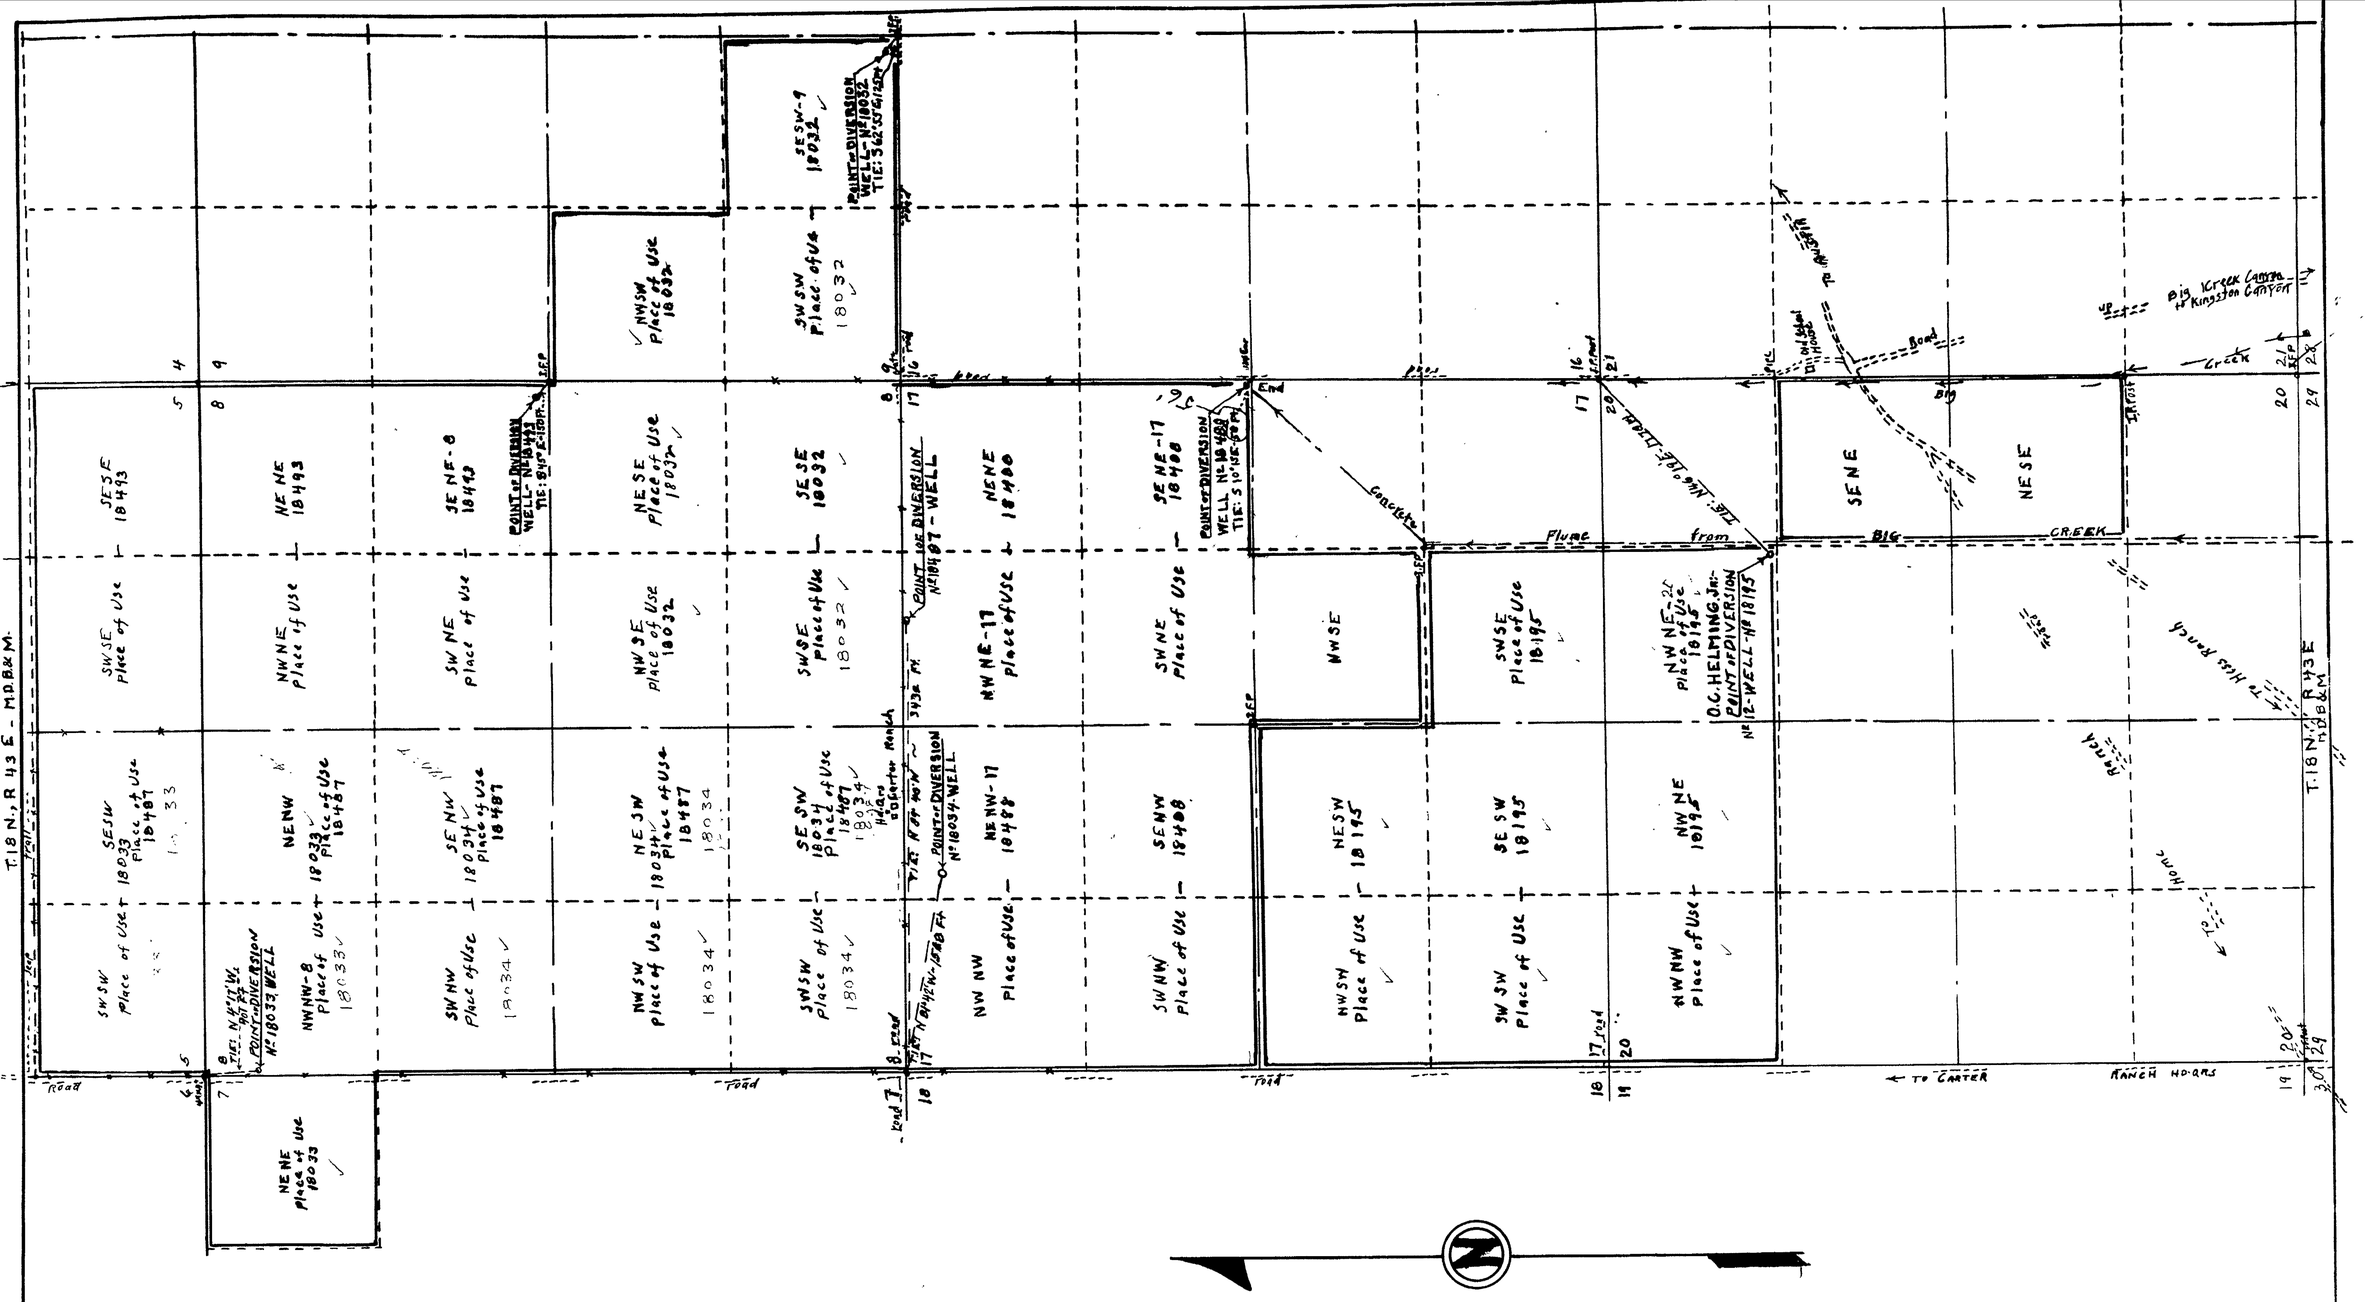

STATE OF NEVADA }
COUNTY OF ORMSBY } ss

I, E.P. Osgood being first duly sworn, depose and say that this map consisting of 1 sheet has been correctly drawn to the designated scale from field notes of a survey made by me between the 22nd of Aug. and the 13th day of Dec. 1959.

That it truly and correctly represents the location and extent of the works, used to divert water from underground sources in Lander County, Nevada, by REESE RIVER RANCHES, a co-partnership, for CARTER RANCH, for irrigation.

That the proposed points of diversion, the location and size of the diverting channels or other conduits, the places and manner of use, and the location and names of all other works or streams, which are crossed by or connected with the said works, are fully and correctly designated.

E. P. Osgood
State Water Right Surveyor

Subscribed and sworn to before me this 4th day of January, 1960.

C.E. Thetford
Notary Public in & for Ormsby County, Nevada.
My Commission Expires July 6, 1961

FILED
Jan. 4. 1960
STATE ENGINEER'S OFFICE

SCALE: 1" = 600'
100 0 500 1000 2000 Ft

REESE RIV. RANCHES:

	Ser No	Pt. Div	Sec.	TWP
A:	18032	SESW	9	18/43
	18033	NWNW	8	18/43
	18034	NENW	17	18/43
	18487	NWNE	17	18/43
	18488	SENE	17	18/43
	18493	SENE	8	18/43

B: O.C. HELMING, JR
18195 NWNE 20 18/43

CARTER RANCH
MAP TO ACCOMPANY APPLICATION
TO APPROPRIATE WATER FOR
IRRIGATION BY
A:- REESE RIVER RANCHES
A CO-PARTNERSHIP
B:- ~~O.C. HELMING, JR.~~ SEPARATE MAP
From Underground Sources
Lander County, Nevada
December 1959 E.P. Osgood, St. Wat. Rt. Surv.

18493, 18488, 18487, 18034, 18033, 18032 ← File under