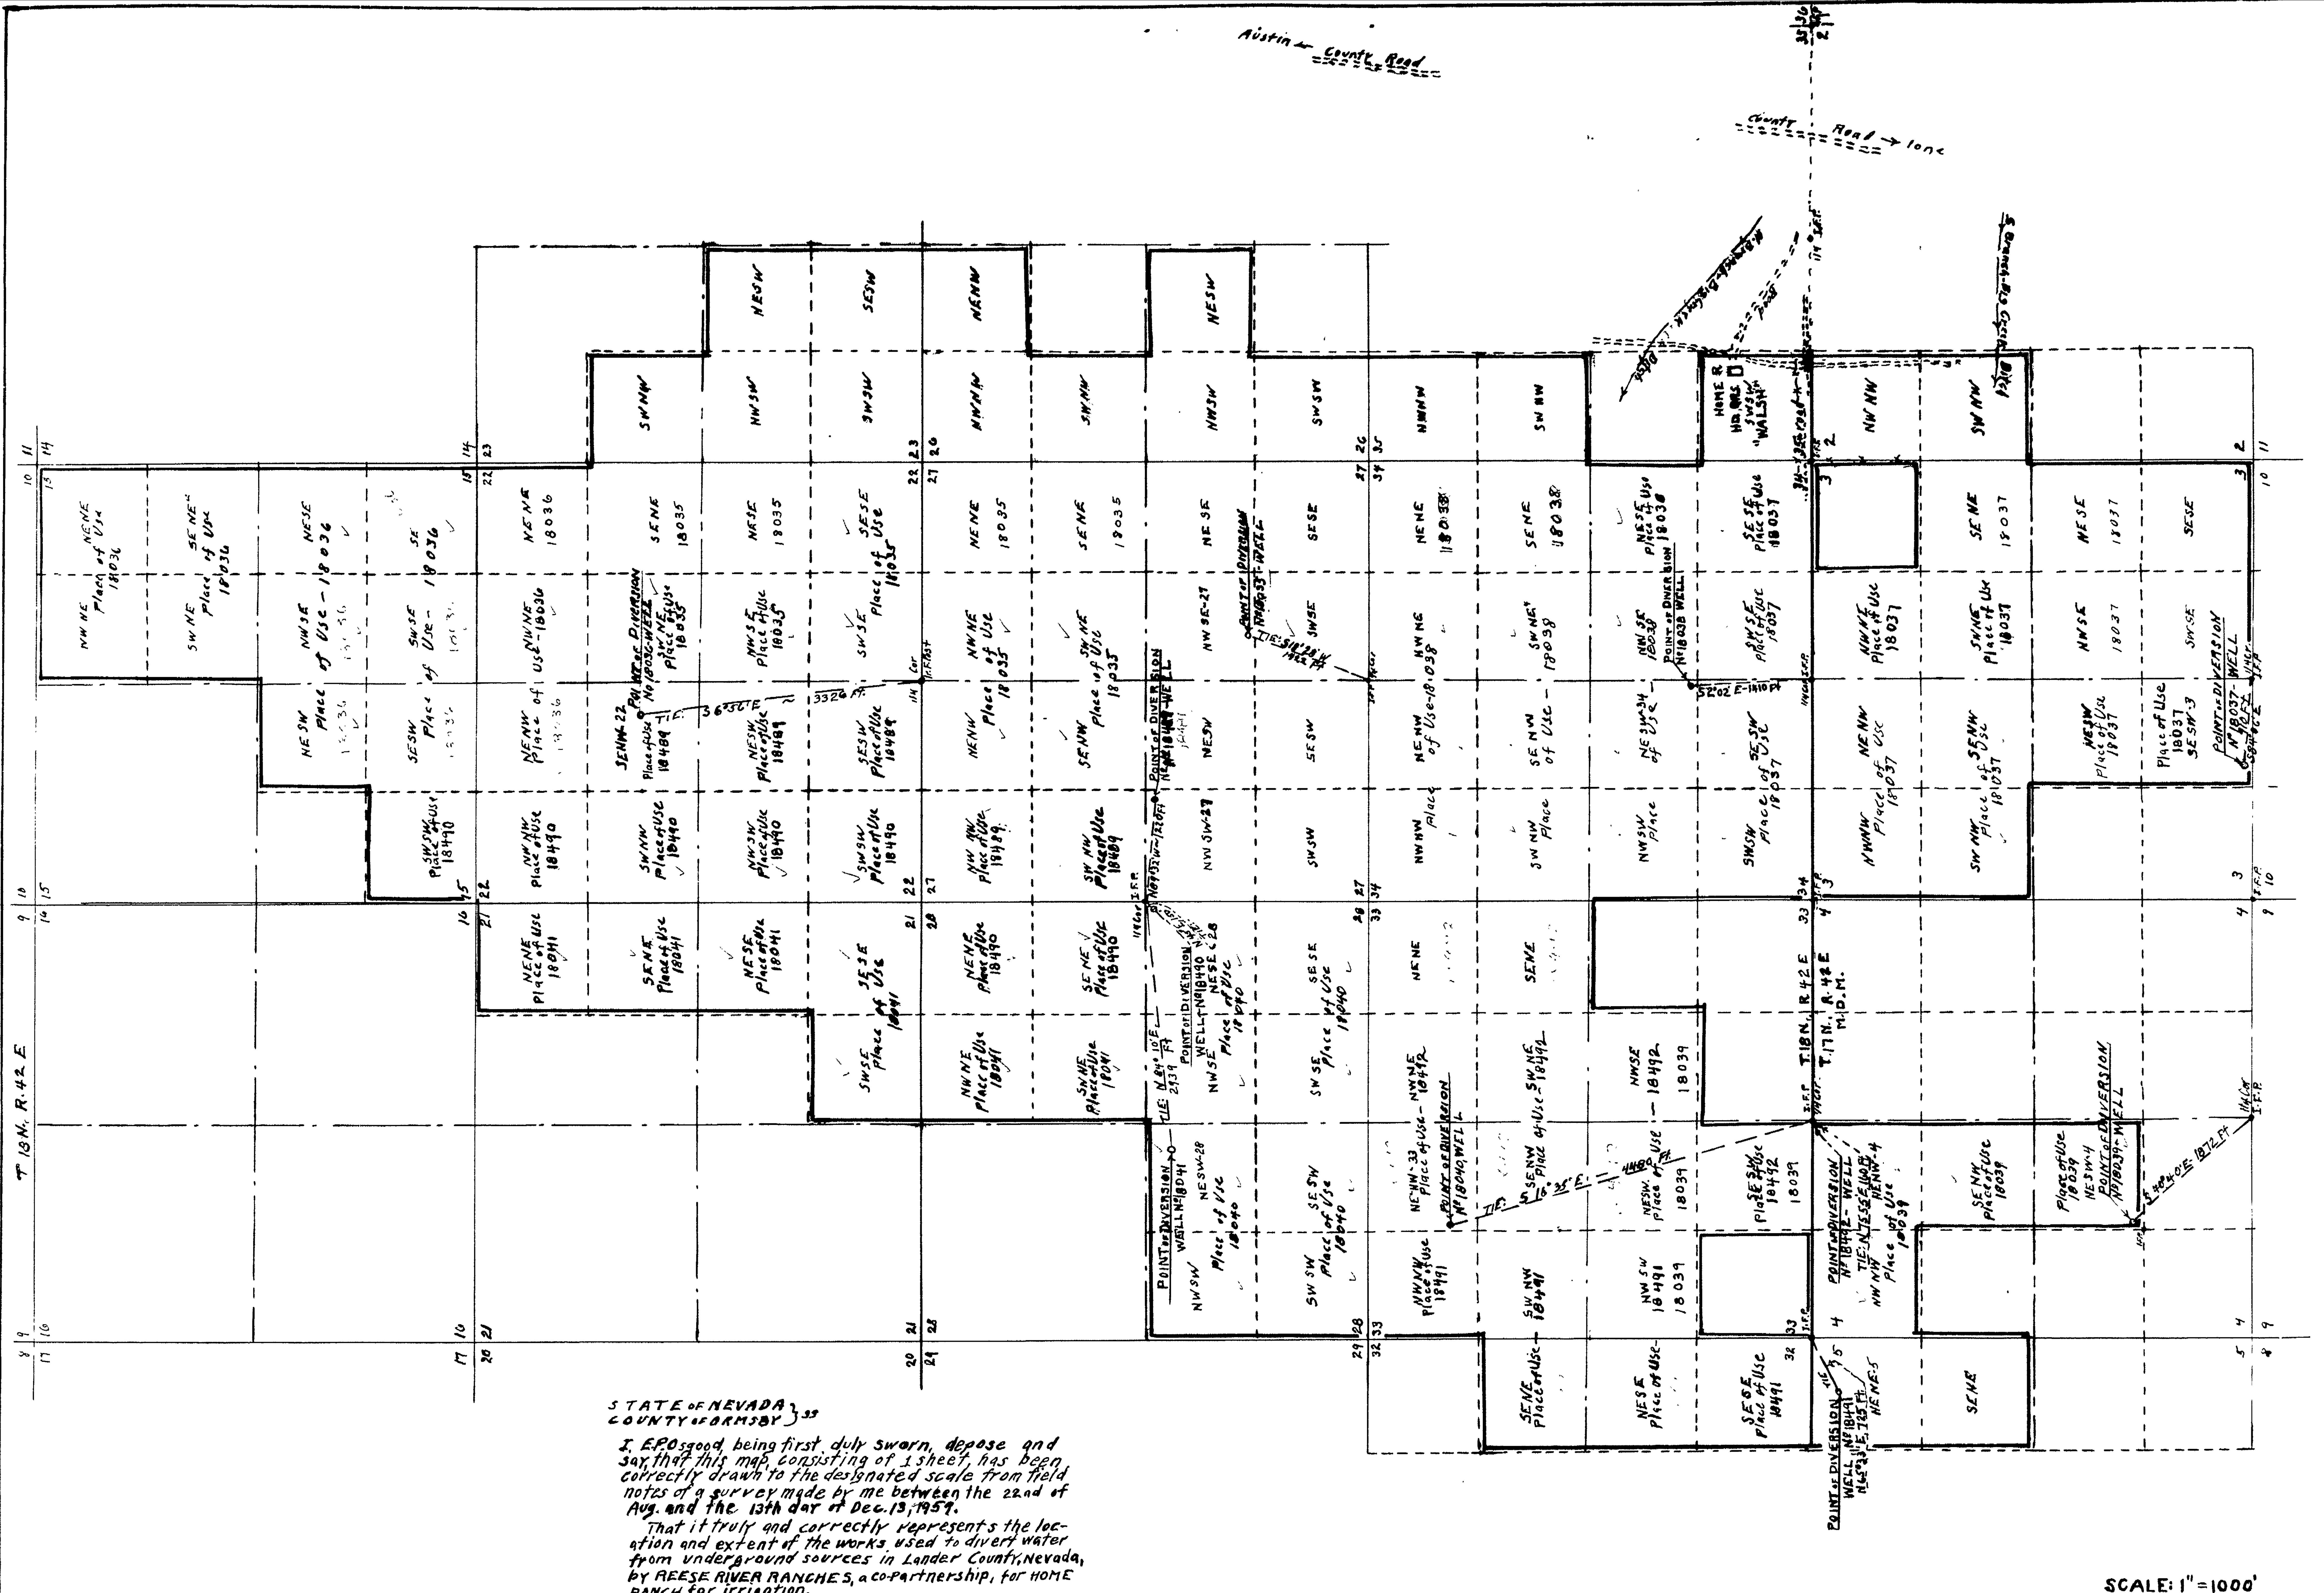

STATE OF NEVADA }ss
COUNTY OF ORMSBY

I, E.P. Osgood, being first duly sworn, depose and say, that this map, consisting of 1 sheet, has been correctly drawn to the designated scale from field notes of a survey made by me between the 22nd of Aug. and the 13th day of Dec. 13, 1959.

That it truly and correctly represents the location and extent of the works used to divert water from underground sources in Lander County, Nevada, by REESE RIVER RANCHES, a co-partnership, for HOME RANCH for irrigation.

That the proposed points of diversion, the location and size of the diverting channels or other conduits, the places and manner of use, and the location and names of all other works or streams, which are crossed by or connected with the said works, are fully and correctly designated.

E. P. Osgood
State Water Right Surveyor

Subscribed and sworn to before me this 4th day of January, 1960.

C.E. Theis
Notary Public in & for Ormsby County, Nevada
My Commission Expires July 6, 1961

FILED
Jan. 4, 1960
STATE ENGINEER'S OFFICE

Sec. No.	Pt. Div.	Sec.	TWP.
18035	NWSE	27	18/42
18036	SE NW	22	18/42
18037	SE SW	3	17/42
18038	NESW	34	18/42
18039	NESW	4	17/42
18040	NENW	33	18/42
18041	NESW	28	18/42
18491	NE NE	5	17/42
18490	NESE	28	18/42
18489	NWSW	27	18/42
18492	NENW	4	17/42

HOME RANCH:-

MAP TO ACCOMPANY APPLICATION TO APPROPRIATE WATER FOR FOR IRRIGATION BY

REESE RIVER RANCHES

A CO-PARTNERSHIP

From Underground Sources

Lander County, Nevada

December 1959 E.P. Osgood St. Wat. Rt. Svr.

18492; 18491; 18490; 18489; 18041; 18040; 18039; 18038; 18037; 18036; 18035 ✓File under