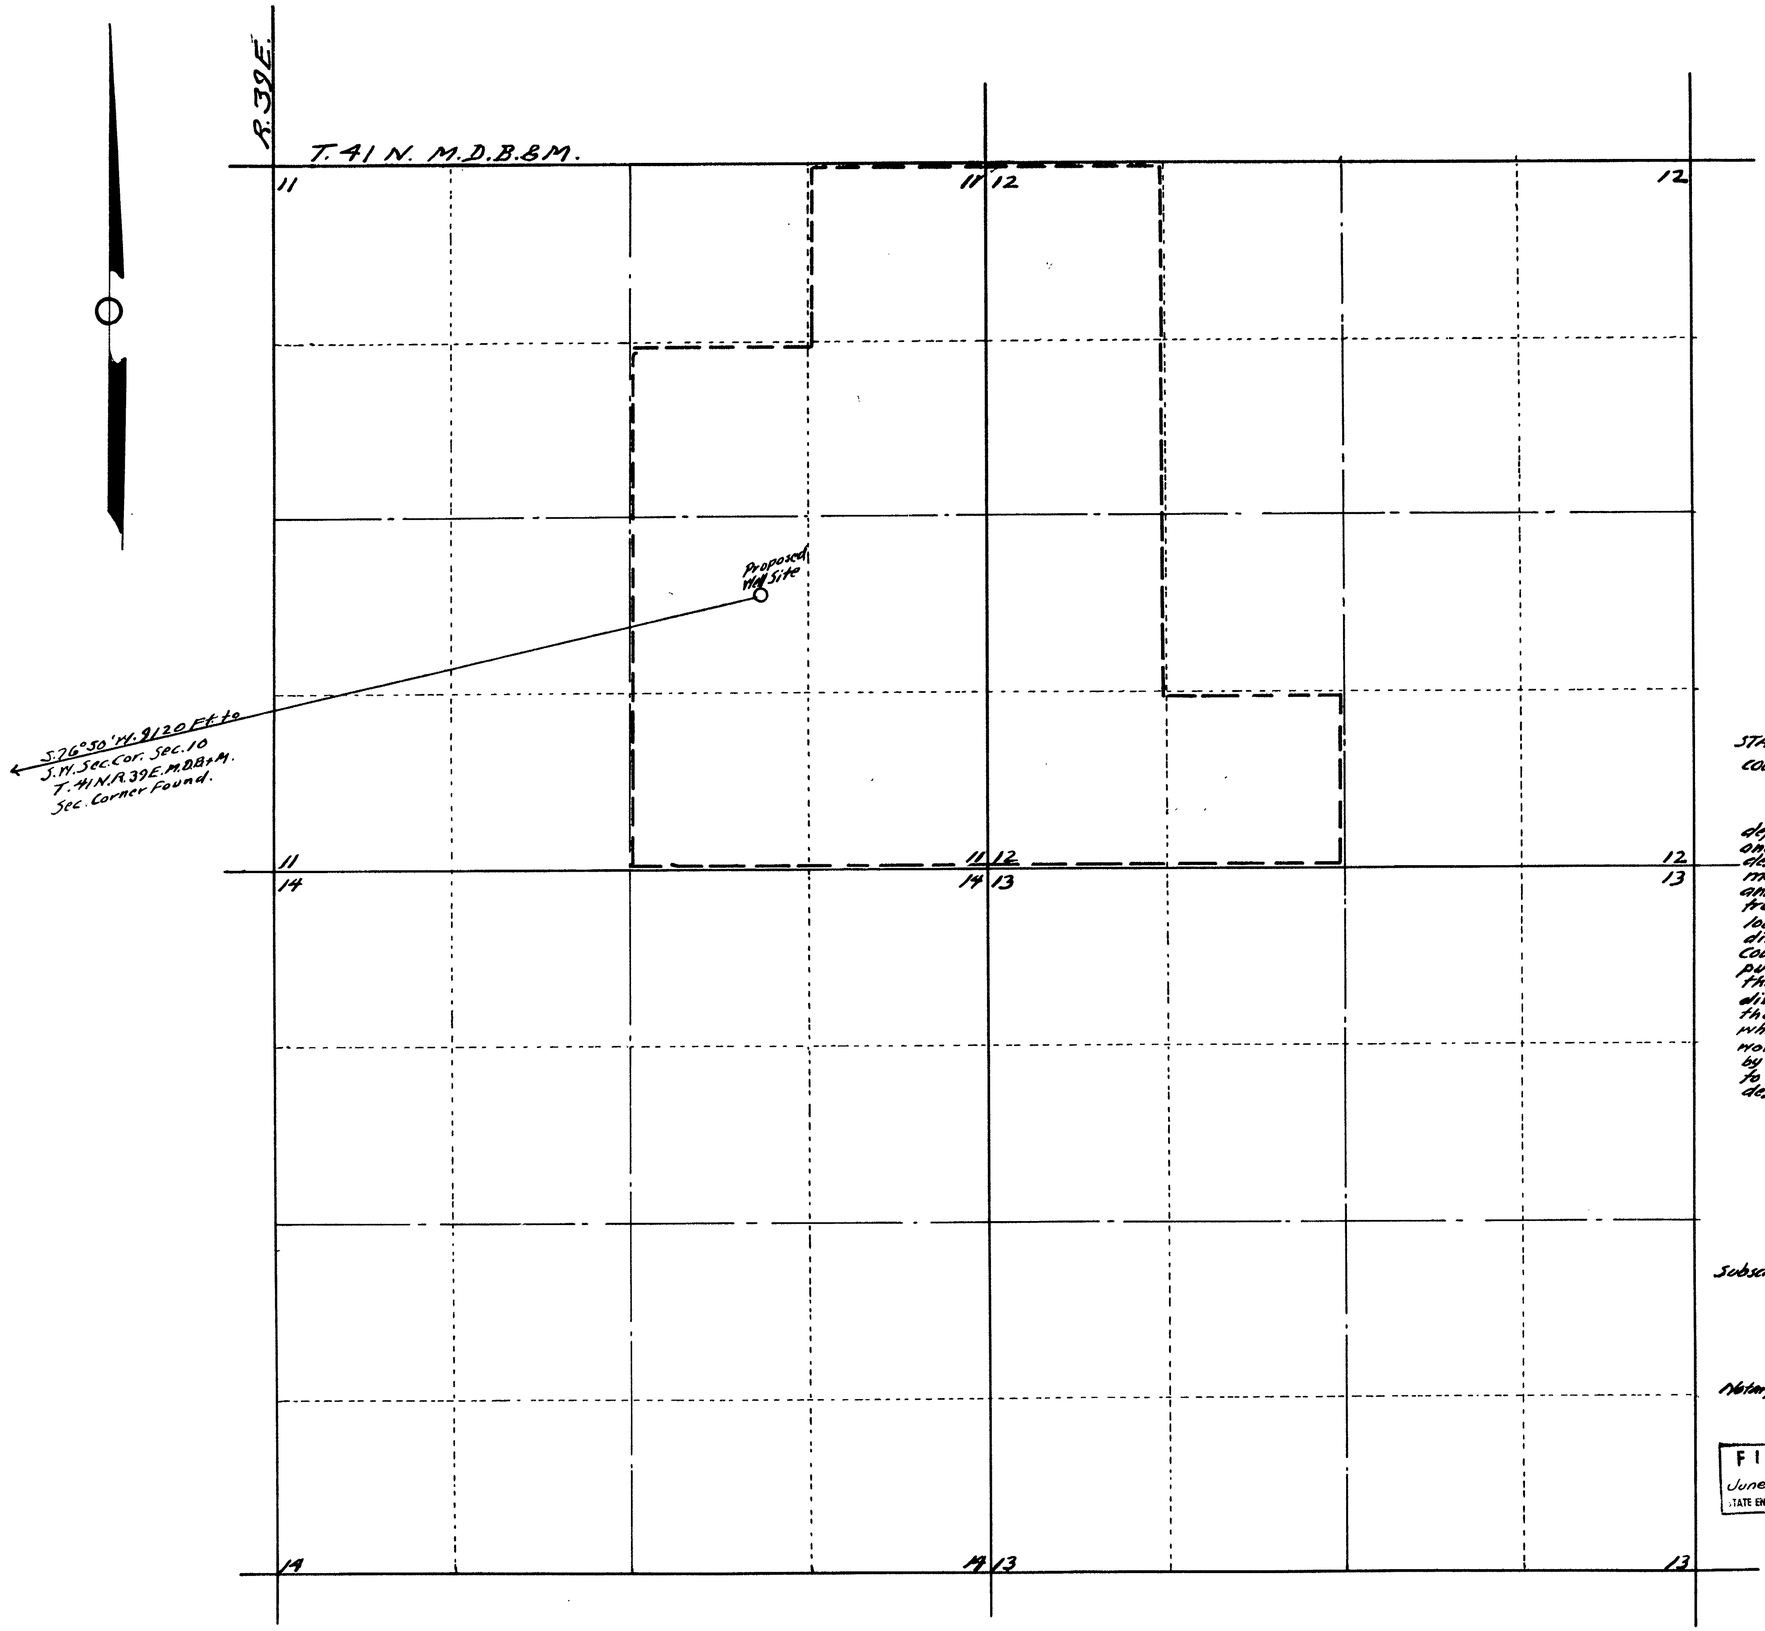

STATE OF NEVADA
COUNTY OF HUMBOLDT } S.S.

I, A.V. Tallman, being first duly sworn, depose and say that this map, consisting of one sheet, has been correctly drawn to the designated scale from field notes of a survey made by me between the 19th day of and the 20th day of June, 1959. That it truly and correctly represents the proposed location and extent of the works used to divert water from underground, in Humboldt County, by Edith Ferraro for irrigation purposes. That the proposed point of diversion, the approximate location and size of the diverting channel, all reservoirs or basins, the location and names of all other works which will cross or connect with the proposed works, and the boundary of all lands, showing by 40 Acre subdivisions the areas proposed to be irrigated are fully and correctly designated thereon.

A.V. Tallman
STATE WATER RIGHT SURVEYOR.

Subscribed and sworn to before me this 29th day of June, 1959.

Notary Public in and for Humboldt County, Nevada.

FILED
June 30, 1959
STATE ENGINEER'S OFFICE

Scale 1" = 600 Ft.

MAP

TO ACCOMPANY APPLICATION TO APPROPRIATE WATER FROM UNDERGROUND FOR IRRIGATION BY EDITH FERRARO.

CERTIFICATE No. 6153 ISSUED February 1, 1967

1959 JUN 30 PM 1 07

18048