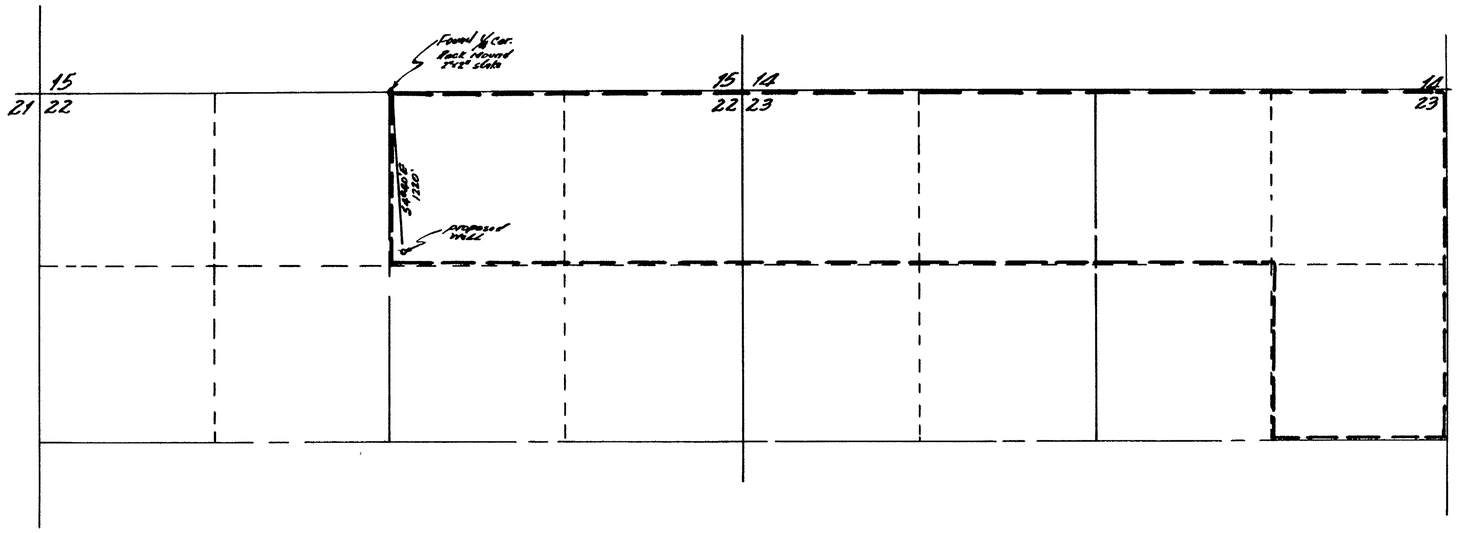

T. 40 N., R. 33 E., M.D.B. & M.

STATE OF NEVADA
County of Humboldt } s.s.

I, Richard M. Block being first duly sworn depose and say that this map, consisting of one sheet, has been correctly drawn to the designated scale from field notes of a survey made by me between the 15th day of September and the 30th day of September 1959; that it truly and correctly represents the proposed location and extent of the works used to divert water from underground in Humboldt County, by CARRIE IOLA CLARNO for irrigation and domestic purposes. That the proposed point of diversion, the approximate location and size of the diverting channel, all reservoirs or basins, the location and names of all other works which will cross or connect with the proposed works, and the boundary of all lands showing by 40-acre sub-divisions the areas proposed to be irrigated are fully and correctly designated thereon.

Richard M. Block
STATE WATER RIGHT SURVEYOR

Subscribed and sworn to before me this 2nd day of October, 1959

Mondoren Leighton
Notary Public in and for Humboldt County, Nevada
My Comm Exp 9/19/61.

Scale 1 inch = 600 ft.

FILED
Oct. 5, 1959
STATE ENGINEER'S OFFICE

OFFICE
ENGINEER
1959 OCT 5 AM 8 37

Carrie

MAP

TO ACCOMPANY APPLICATION TO APPROPRIATE WATER FOR IRRIGATION & DOMESTIC BY - CARRIE IOLA CLARNO FROM UNDERGROUND

18051