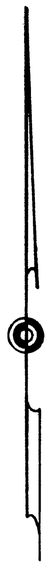

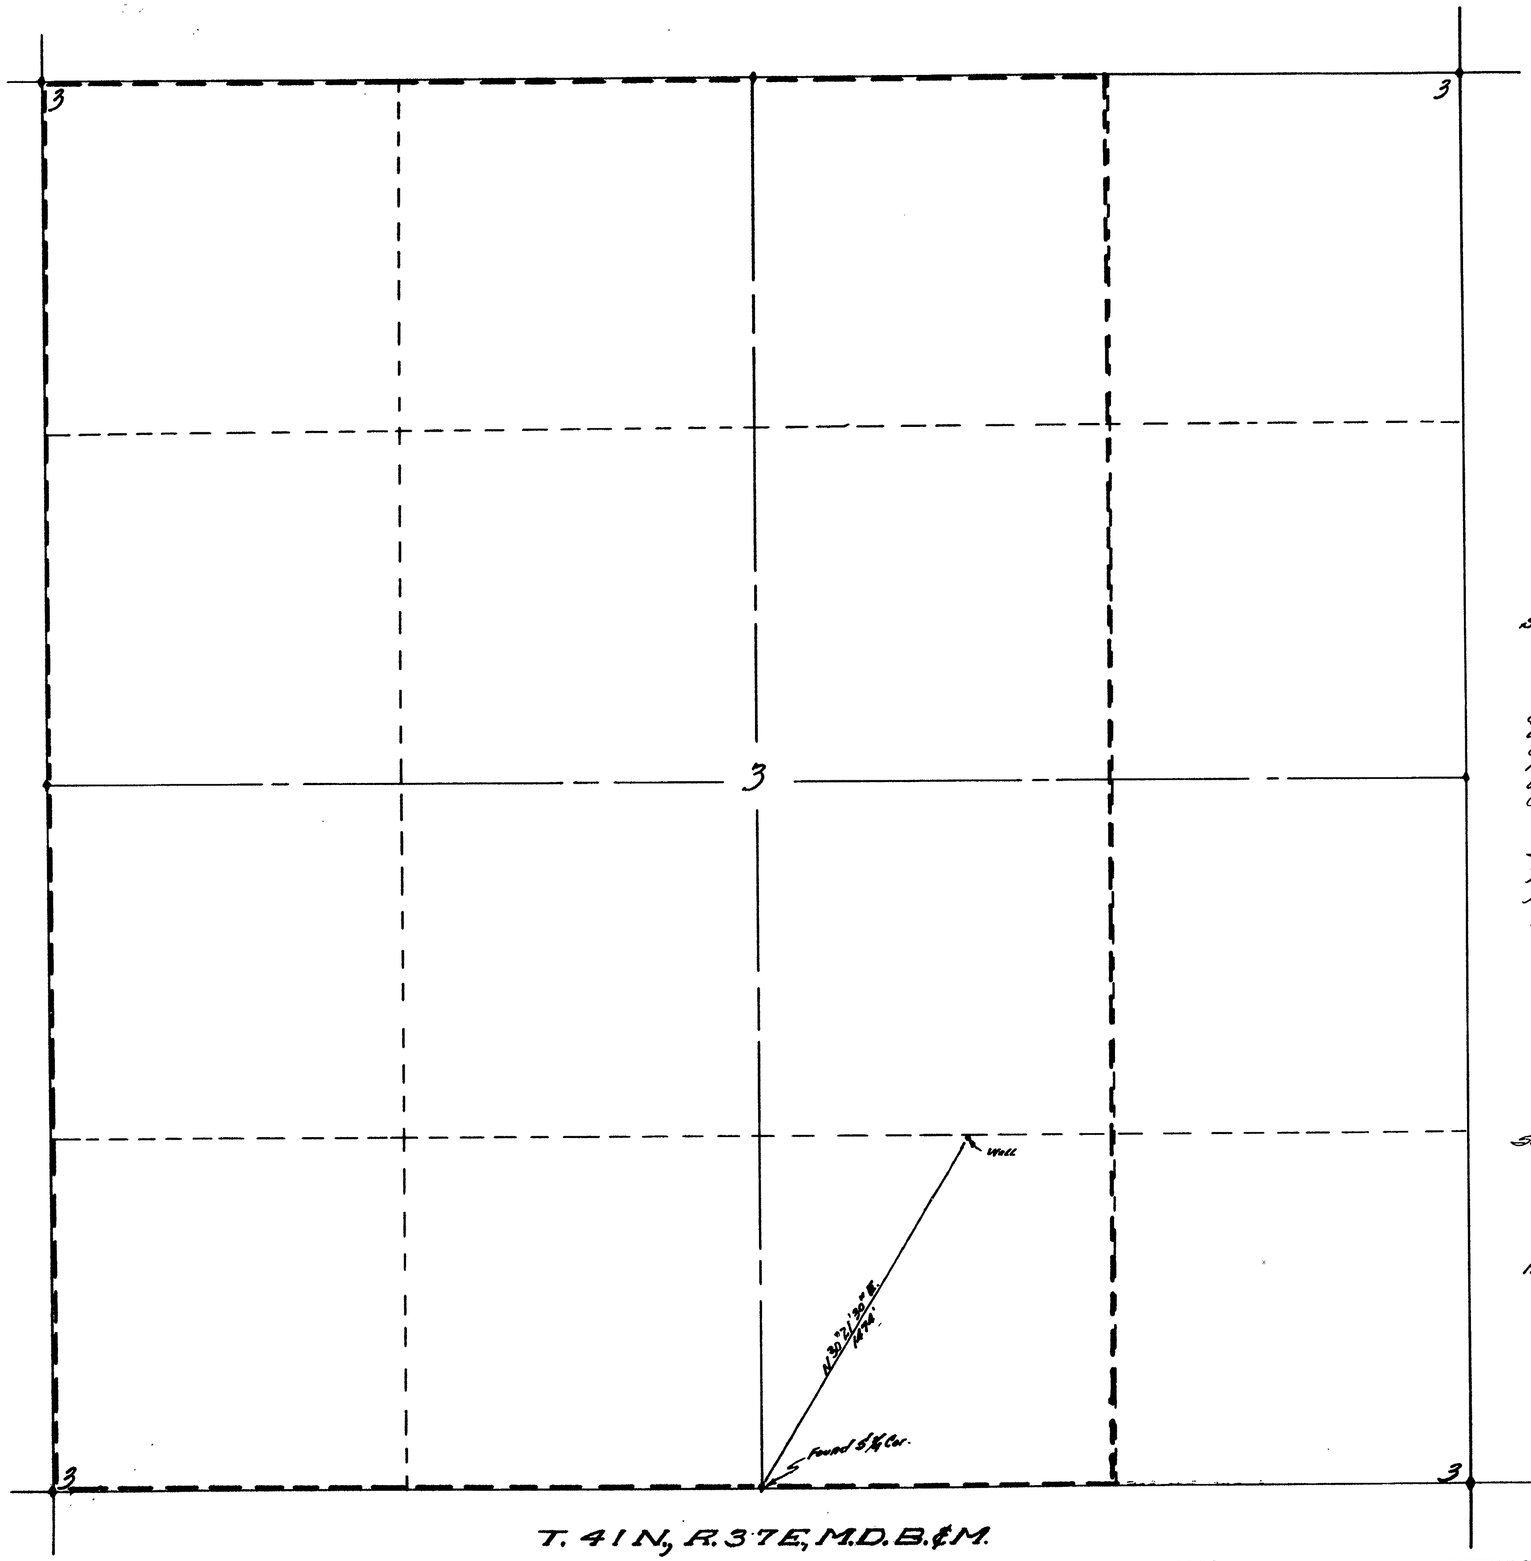


T. 41 N., R. 37 E., M.D.B.&M.

STATE OF NEVADA
COUNTY OF HUMBOLDT } S.S.

I, Richard M. Black, being first duly sworn depose and say that this map, consisting of one sheet, has been correctly drawn to the designated scale from field notes of a survey made by me between the 1st day of May and the 15th day of May, 1959; that it truly and correctly represents the location and extent of the works used to divert water from underground in Humboldt County by F. BENNETT SMITH for irrigation purposes. That the point of diversion the approximate location and size of the diverting channel, all reservoirs or basins, the location and names of all other works which will cross or connect with the works and the boundary of all lands showing by 40-acre sub-divisions the areas proposed to be irrigated are fully and correctly designated thereon.

Richard M. Black
STATE WATER RIGHT SURVEYOR

Subscribed and sworn to before me this 15th day of June, 1959

Henderson Leighton
Notary public in and for Humboldt County, Nevada
My Comm exp: 9/19/61

Scale 1 inch = 300 ft.

**MAP**

TO ACCOMPANY APPLICATION TO APPROPRIATE WATER FOR IRRIGATION BY F. BENNETT SMITH FROM UNDERGROUND

OFFICE
ENGINEER
1959 JUN 16 AM 9 11

FILED
JUNE 16, 1959
STATE ENGINEER'S OFFICE

18065