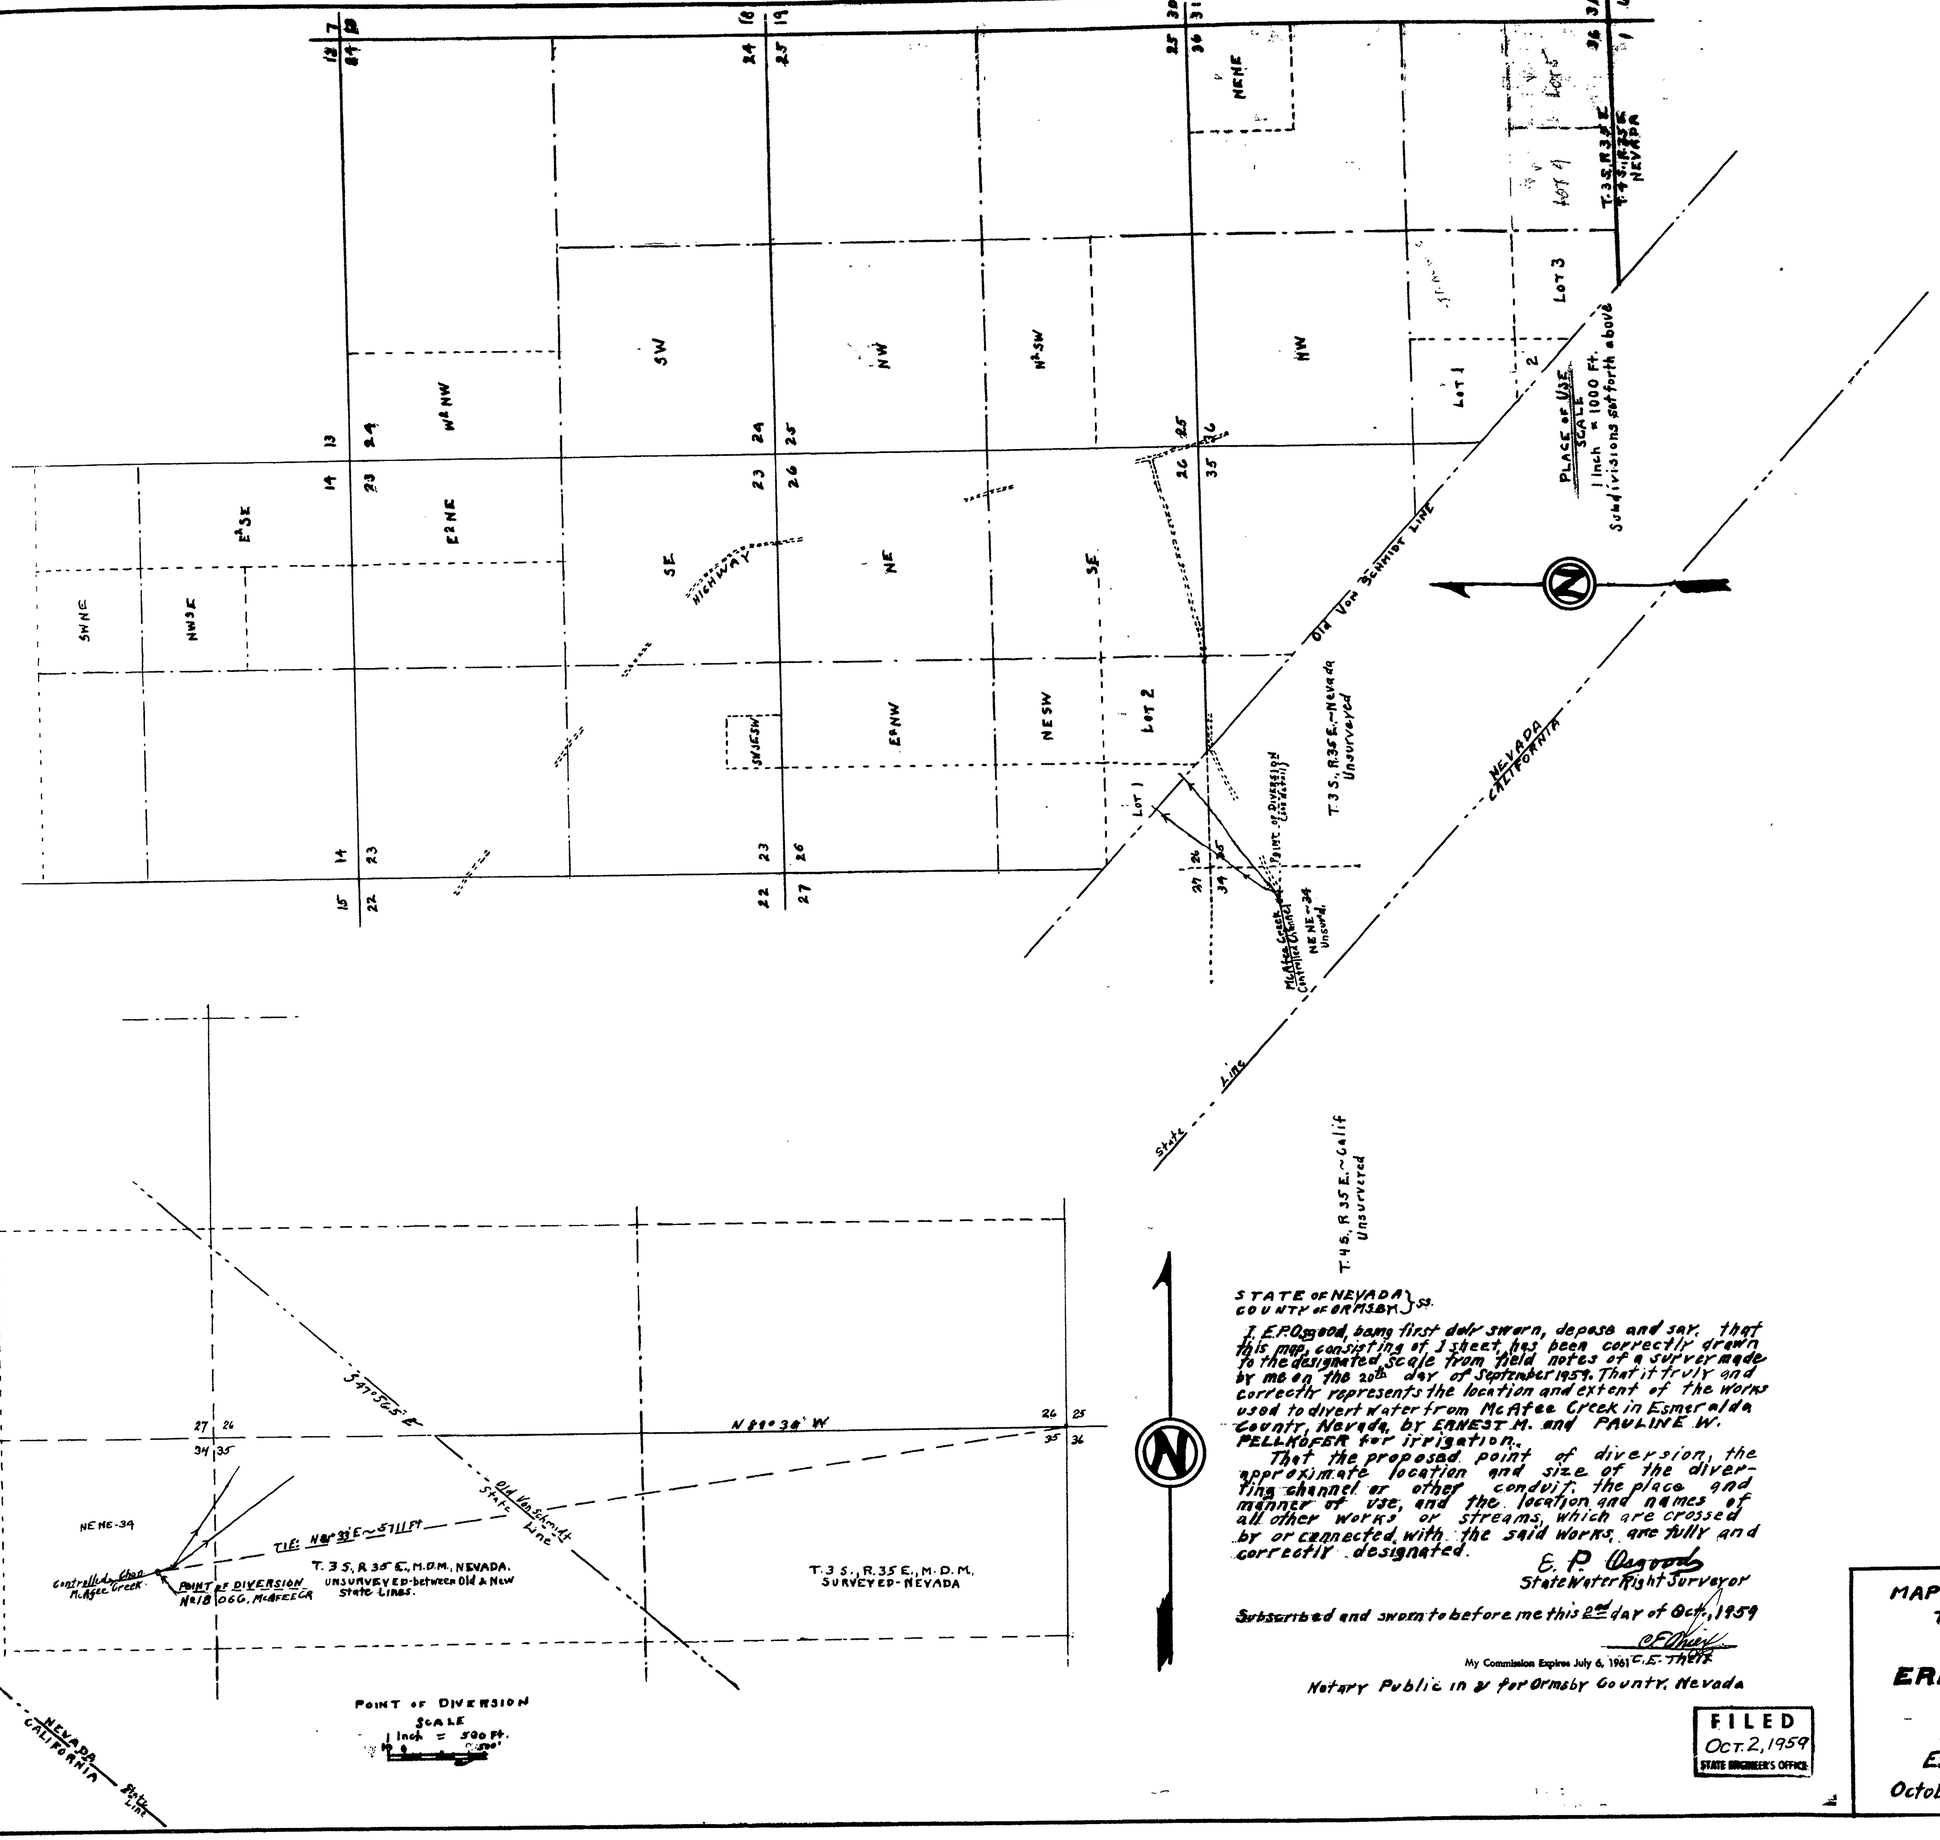

STATE OF NEVADA }
COUNTY OF ORMSBY } ss.

I, E.P. Osgood, being first duly sworn, depose and say, that this map, consisting of 1 sheet, has been correctly drawn to the designated scale from field notes of a survey made by me on the 20th day of September 1959. That it truly and correctly represents the location and extent of the works used to divert water from McAfee Creek in Esmeralda County, Nevada, by ERNEST M. and PAULINE W. PELLKOFER for irrigation.

That the proposed point of diversion, the approximate location and size of the diverting channel or other conduit, the place and manner of use, and the location and names of all other works or streams, which are crossed by or connected with the said works, are fully and correctly designated.

E. P. Osgood
State Water Right Surveyor

Subscribed and sworn to before me this 2nd day of Oct., 1959

C. E. Thew

My Commission Expires July 6, 1961 C. E. THEW

Notary Public in & for Ormsby County, Nevada

FILED
Oct. 2, 1959
STATE ENGINEER'S OFFICE

MAP TO ACCOMPANY APPLICATION
TO APPROPRIATE WATER
FOR IRRIGATION.

ERNEST. M. & PAULINE. W.
PELLKOFER
From McAfee Creek
Esmeralda County, Nevada

October 1959 E.P. Osgood, St. Wat. Rt. Sur

18066