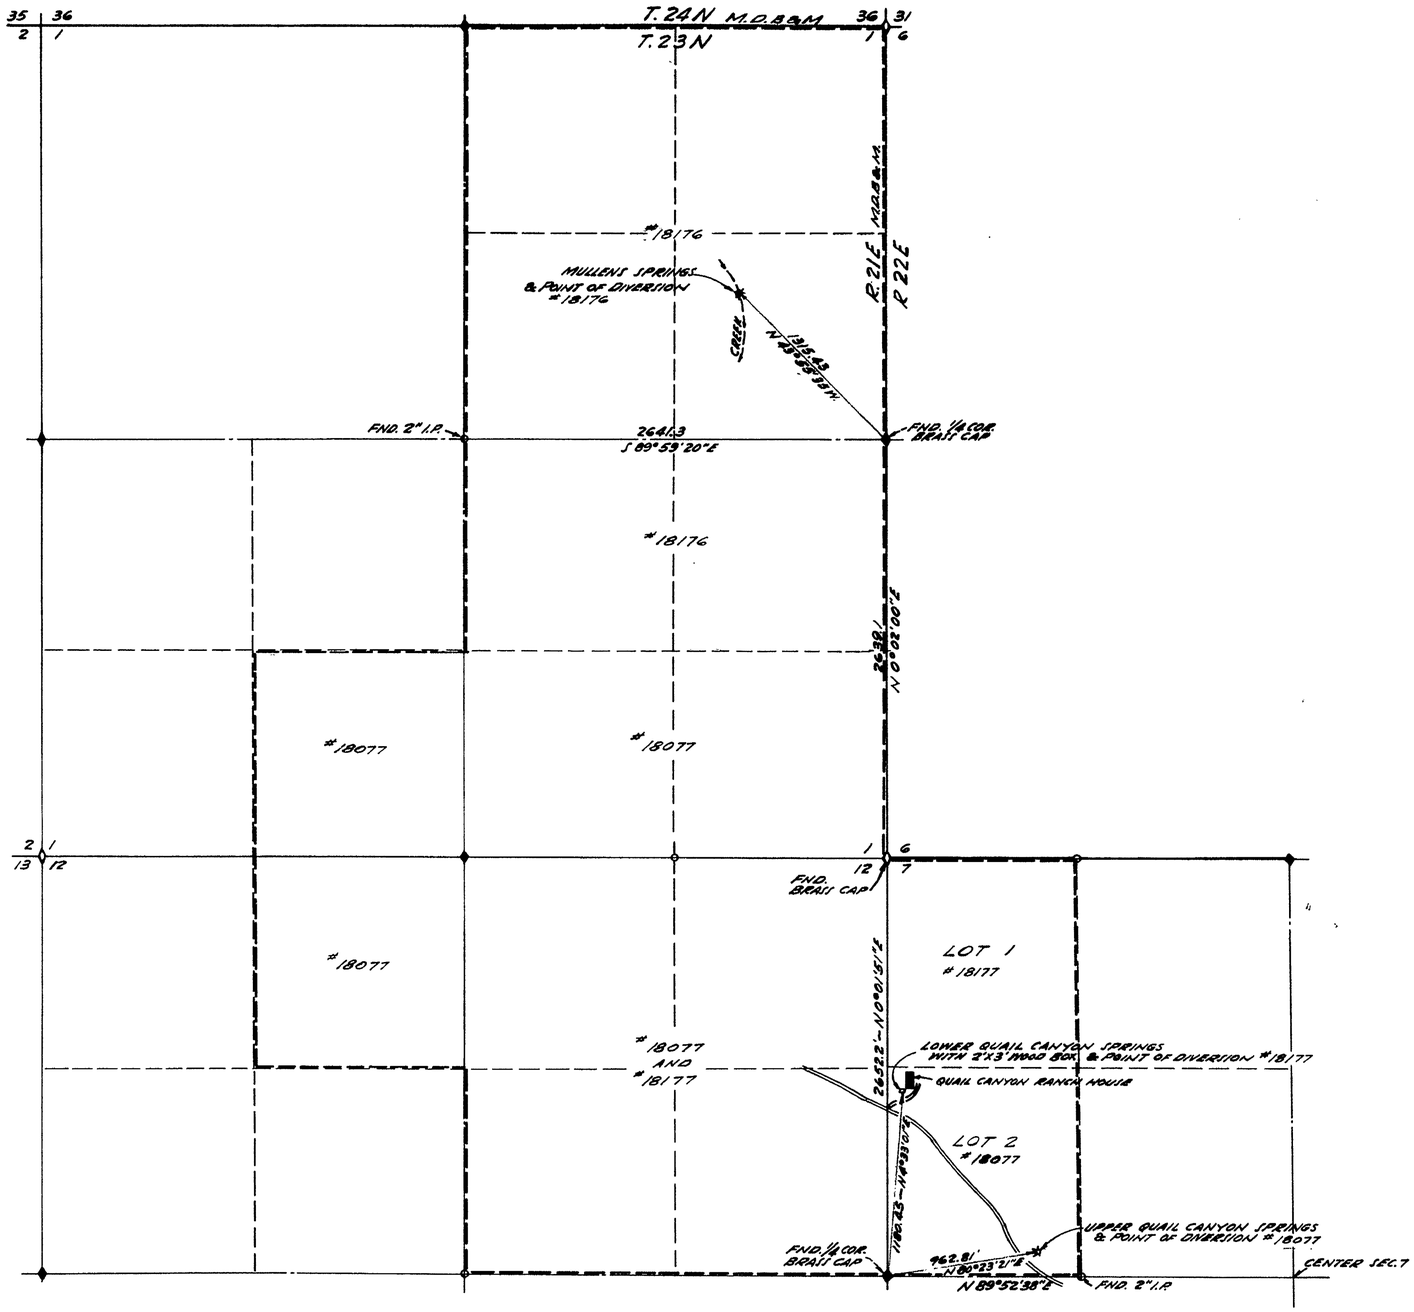

N

BASIS OF BEARING
FROM POLARIS OBSERVATION

NOTE:
REFERENCE, SEE - SURVEY OF QUAIL CANYON RANCH
IN WASHOE COUNTY NEV.
FOR
GILES P. WETHERILL
MAY - 1947
BY. ROBERT F. GUINN R.E. Nº 260

STATE OF NEVADA }
COUNTY OF WASHOE } SS

I, JAMES N. NELSON, BEING FIRST DULY SWORN, DEPOSE AND SAY THAT THIS MAP HAS BEEN CORRECTLY DRAWN TO THE DESIGNATED SCALE FROM FIELD NOTES OF A SURVEY MADE BY ME AUGUST 5, 1959; THAT IT TRULY AND CORRECTLY REPRESENTS THE LOCATION AND EXTENT OF THE WORKS USED TO DIVERT WATER FROM MULLENS SPRING, LOWER QUAIL CANYON SPRING & UPPER QUAIL CANYON SPRING, IN WASHOE COUNTY BY ADINE HAVILAND STIX, FOR DOMESTIC AND IRRIGATION PURPOSES. THE POINT OF DIVERSION, THE PLACE AND MANNER OF USE, THE LOCATION AND NAMES OF ALL OTHER WORKS OR STREAMS WHICH ARE CROSSED BY OR CONNECTED WITH SAID WORKS, ARE FULLY AND CORRECTLY DESIGNATED THEREON.

James N. Nelson
STATE WATER RIGHT SURVEYOR

SUBSCRIBED AND SWORN TO BEFORE ME THIS 10 DAY OF August 1959

William A. McNeill
NOTARY PUBLIC IN AND FOR WASHOE COUNTY, NEVADA

MY COMMISSION EXPIRES. Aug 9-1960

0 500' 1000' 1500' 2000'
SCALE :- 1" = 500'

OFFICE
ENGINEER
1959 AUG 13 AM 10 48
FILED
Aug. 13, 1959
STATE ENGINEER'S OFFICE

MAP

TO ACCOMPANY APPLICATION TO APPROPRIATE WATER FOR DOMESTIC AND IRRIGATION

BY ADINE HAVILAND STIX
FROM MULLENS SPRINGS & CREEK, #18176
LOCATED IN SE1/4 NE1/4 SECTION 1, T 23 N, R 21 E, M.D.B.&M.
ALSO
LOWER QUAIL CANYON SPRINGS #18177
AND UPPER QUAIL CANYON SPRINGS #18077
LOCATED IN SW1/4 NW1/4 SECTION 7, T 23 N, R 22 E, M.D.B.&M.

File Under 18077 ~ 18176 ~ 18177