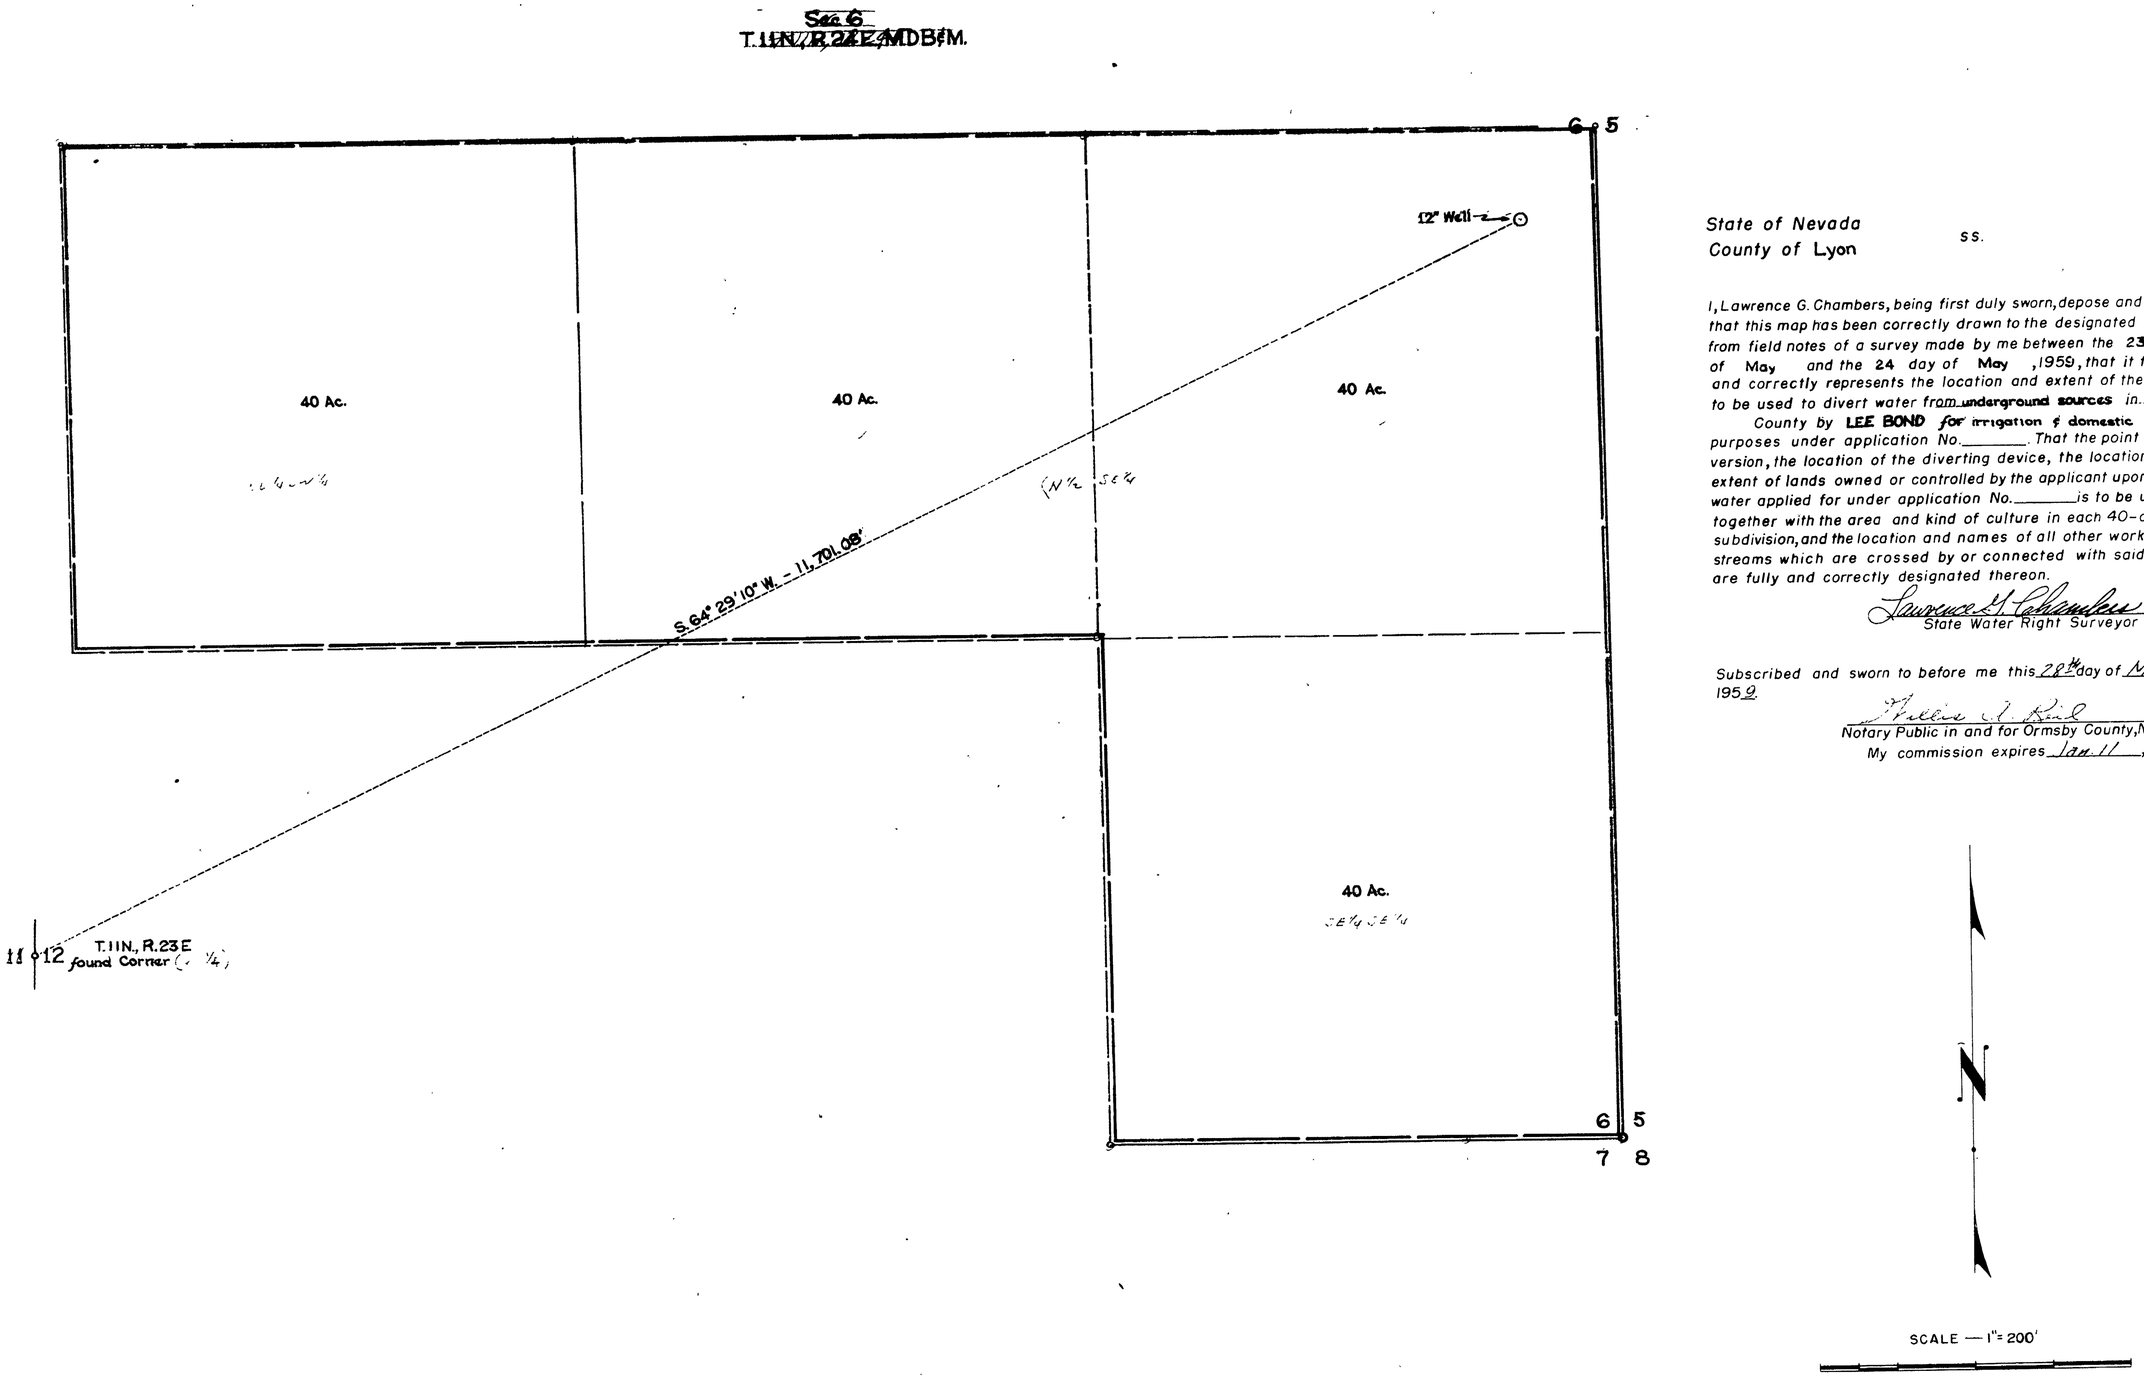

State of Nevada
County of Lyon ss.

I, Lawrence G. Chambers, being first duly sworn, depose and say that this map has been correctly drawn to the designated scale from field notes of a survey made by me between the 23 day of May and the 24 day of May, 1959, that it truly and correctly represents the location and extent of the works to be used to divert water from underground sources in Lyon County by LEE BOND for irrigation & domestic purposes under application No._____. That the point of diversion, the location of the diverting device, the location and extent of lands owned or controlled by the applicant upon which water applied for under application No._____ is to be used, together with the area and kind of culture in each 40-acre subdivision, and the location and names of all other works or streams which are crossed by or connected with said works are fully and correctly designated thereon.

Lawrence G. Chambers
State Water Right Surveyor

Subscribed and sworn to before me this 28th day of May, 1959.

Willis A. Reid
Notary Public in and for Ormsby County, Nevada.
My commission expires Jan. 11, 1960

FILED
JUNE 23, 1959
STATE ENGINEER'S OFFICE

OFFICE
ENGINEER
1959 JUN 23 PM 1 44

— MAP —
TO ACCOMPANY APPLICATION TO APPROPRIATE WATER FROM UNDERGROUND SOURCES BY
LEE BOND
IRRIGATION & DOMESTIC

18078