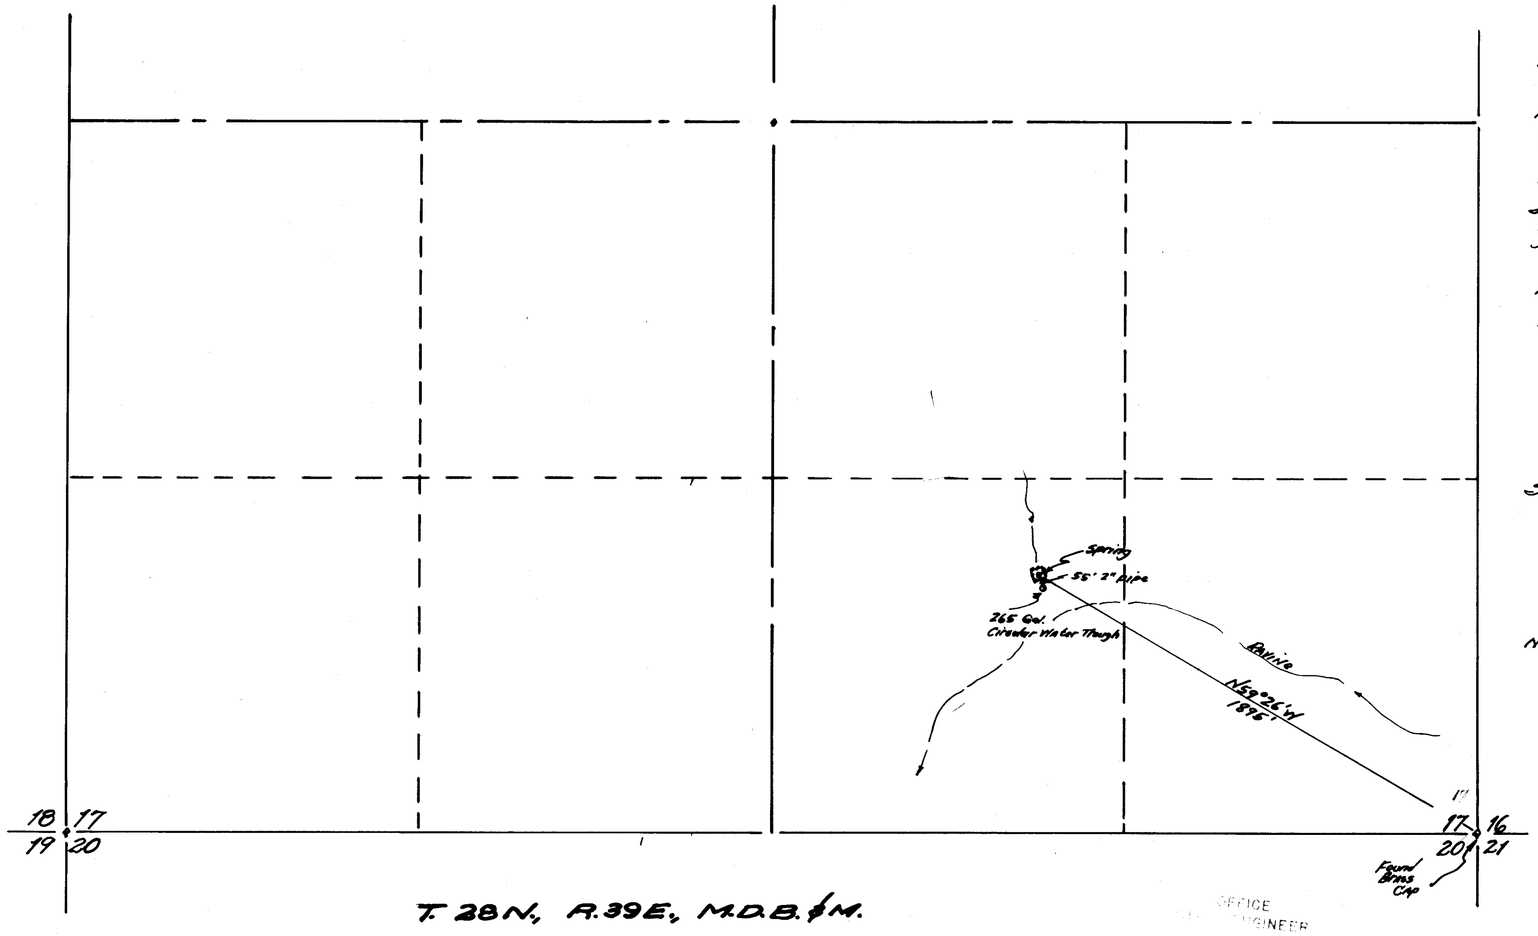

T. 28 N., R. 39 E., M.D.B.&M.

STATE OF NEVADA
COUNTY OF HUMBOLDT } S. S.

I, Richard M. Block, being first duly sworn depose and say that this map consisting of one sheet, has been correctly drawn to the designated scale from field notes of a survey made by me between the 1st day of June and the 18th day of June, 1959, that it truly and correctly represents the proposed location and extent of the works used to divert water from a spring in ~~Humboldt~~ County, by Manuel Chabagno for stockwater purposes. That the proposed point of diversion, the approximate location and size of the diverting channel, all reservoirs or basins, the location and names of all other works which will cross or connect with the proposed works and the boundary of all lands showing by 40-acre subdivisions the areas proposed to be irrigated are fully and correctly designated thereon.

Richard M. Block
State Water Right Surveyor

Subscribed and sworn to before me this 25th day of June, 1959

Mae Viola Sherwood
Notary Public in and for Pershing County, Nevada.
My Commission Expires July 1, 1959

SCALE 1" = 300'

MAP

TO ACCOMPANY APPLICATION TO APPROPRIATE WATER FOR STOCKWATER BY MANUEL CHABAGNO FROM A SPRING UNNAMED IN PERSHING COUNTY

OFFICE
STATE ENGINEER
1959 JUN 25 PM 1 55

FILED
June 25, 1959
STATE ENGINEER'S OFFICE

CERTIFICATE No. 5433 ISSUED Jan. 23, 1963

18084 V010448 18084