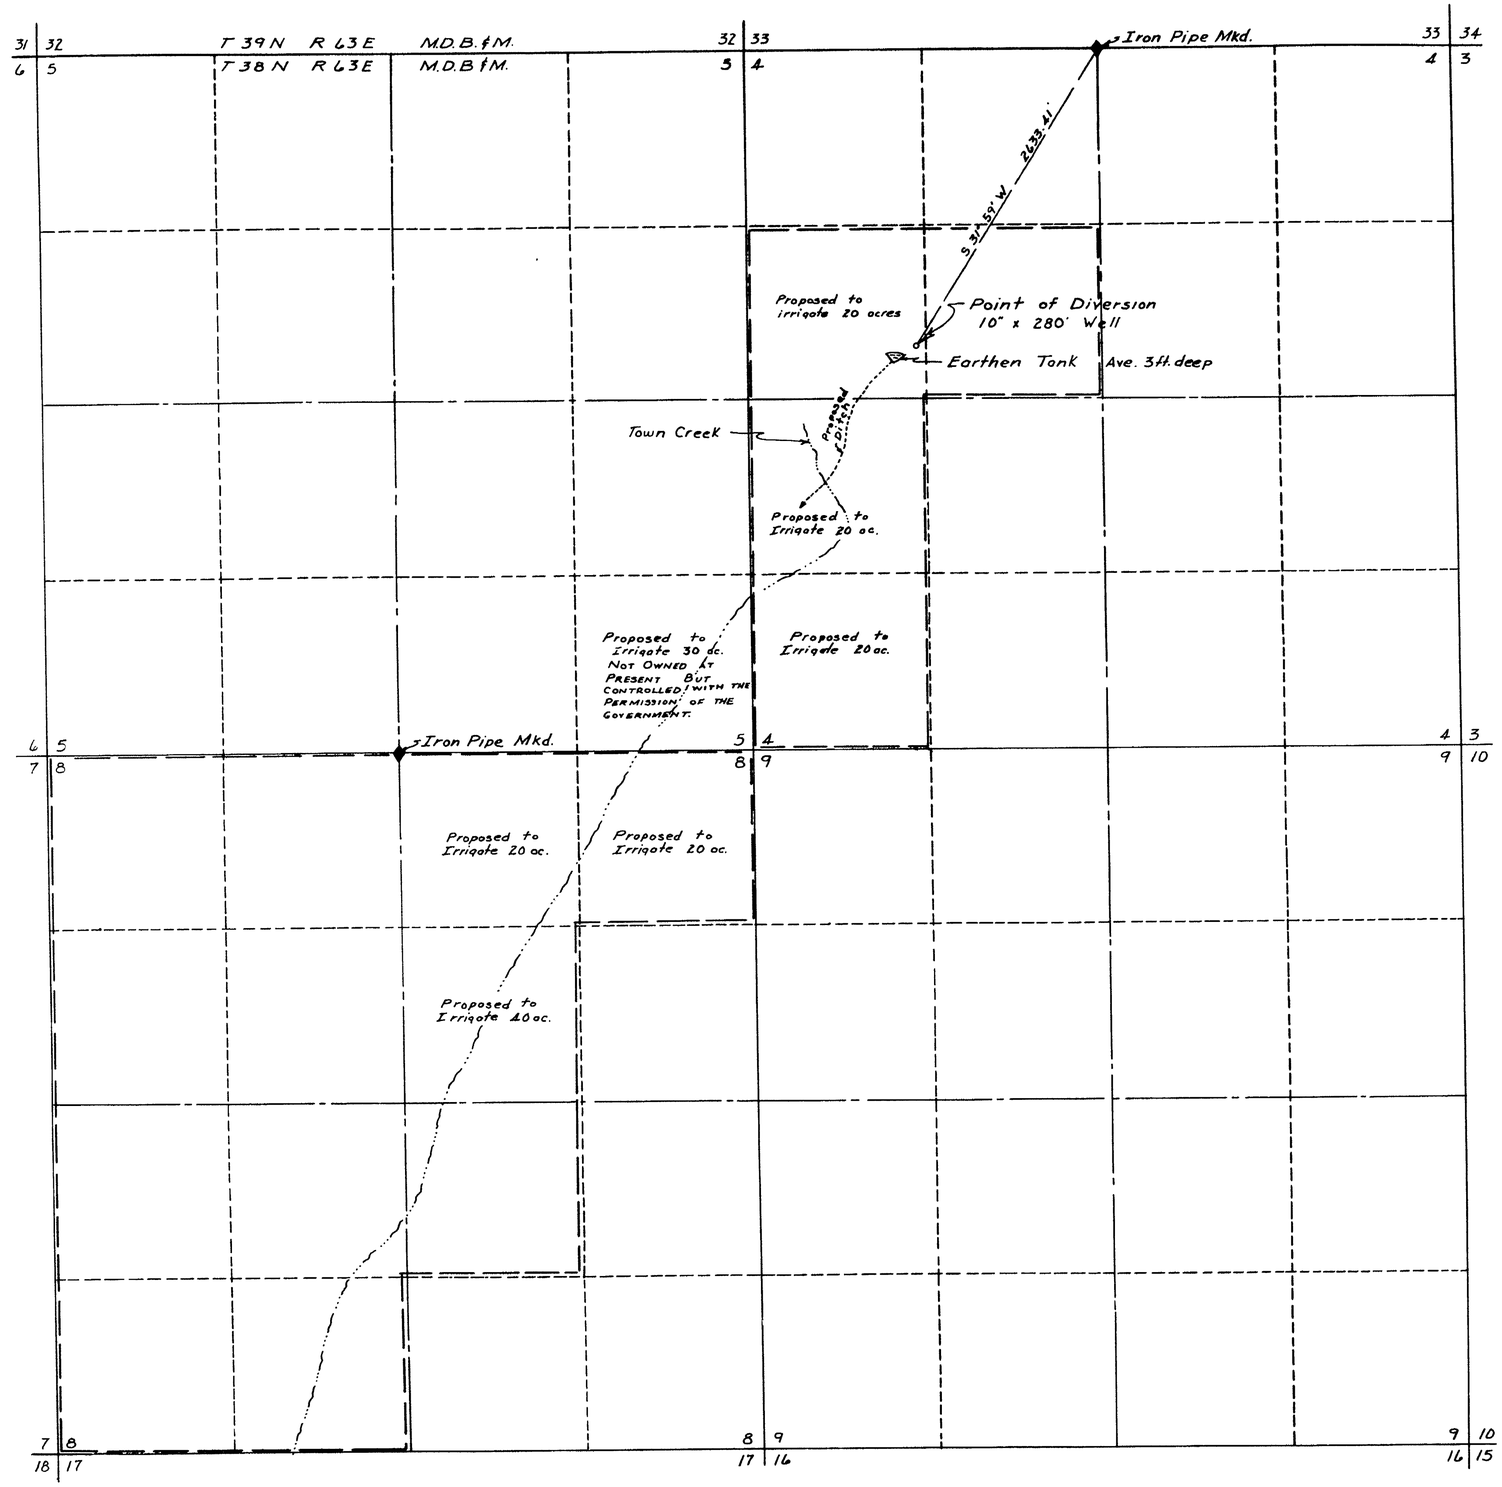

STATE OF NEVADA }
COUNTY OF ELKO } S.S.

I, W.H. Settelmeyer, being first duly sworn, depose and say that this map, consisting of one sheet, has been correctly drawn to the designated scale from field notes of a survey made by me on the 3rd day of October 1959; that it truly and correctly represents the location and extent of the works used to divert water from an underground source, in Elko County, by Leonard Hopkins for irrigation and domestic purposes. That the point of diversion, the location and size of the diverting channel, all reservoirs or basins, the location and names of all other works which are crossed or connected with the said works, and the boundary of all lands, showing by 40 acre subdivisions the areas proposed to be irrigated, are fully and correctly designated thereon.

W.H. Settelmeyer
State Water Right Surveyor

Subscribed and sworn to before me this 5th day of October 1959.

Frank Wermouth
Notary Public in and for Elko County, Nevada

0 200 500 1000 2000 3000
Scale 1" = 600'

FILED
OCT. 6, 1959
STATE ENGINEER'S OFFICE

MAP
TO ACCOMPANY APPLICATION TO APPROPRIATE WATER FOR IRRIGATION AND DOMESTIC BY LEONARD HOPKINS FROM AN UNDERGROUND SOURCE

6 AM 11 33

CERTIFICATE NO. 5666 ISSUED December 11, 1963

18089