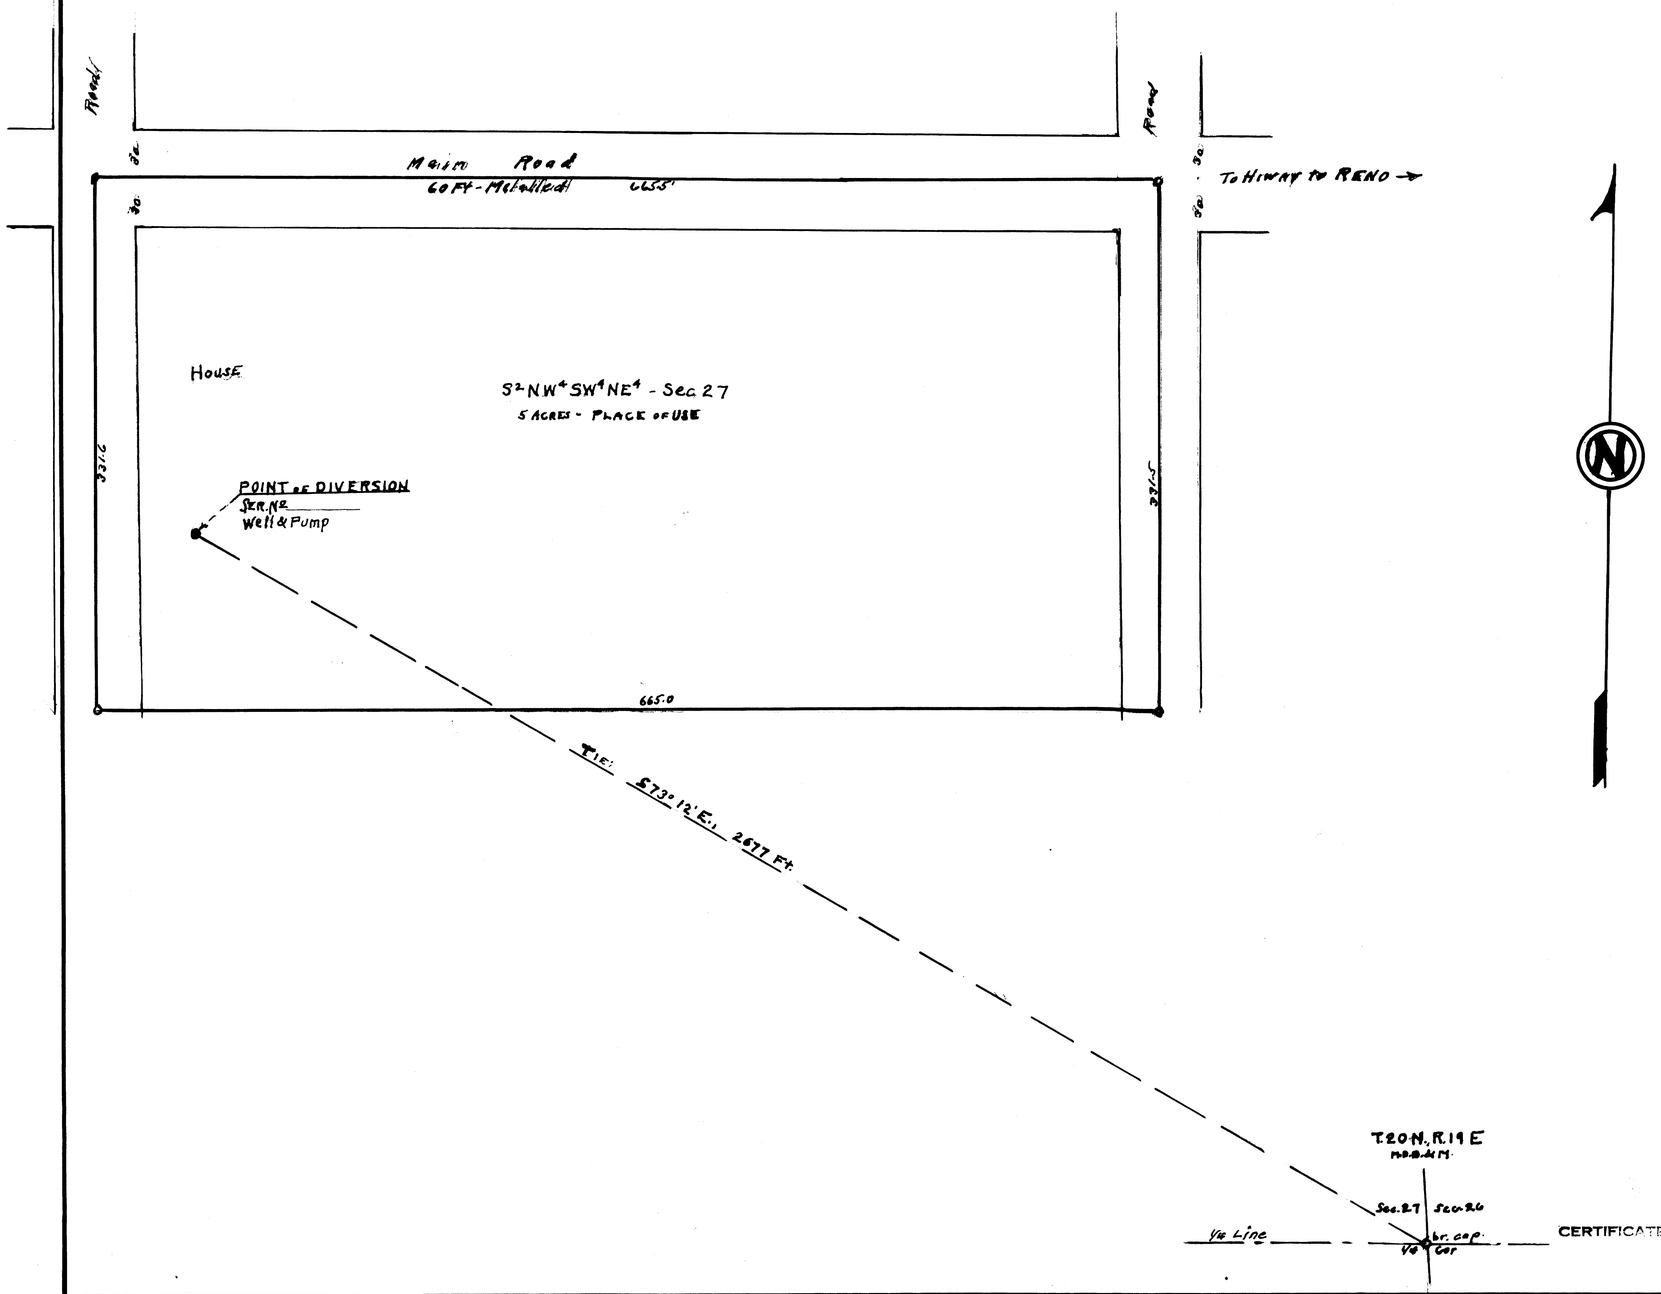

STATE OF NEVADA }
COUNTY OF ORMSBY } ss.

I, E.P. Osgood, being first duly sworn, depose and say, that this map consisting of 1 sheet has been correctly drawn to the designated scale from field notes of a survey made by me on the 28th day of June, 1959. That it truly and correctly represents the location and extent of the works used to divert water from underground sources in Washoe County, Nevada, by FORD F. BURKE, for irrigation and domestic use.

That the proposed point of diversion, the approximate location and size of the diverting channel or other conduit, the place and manner of use, and the location and names of all other works or streams which are crossed by or connected with the said works, are fully and correctly designated.

E. P. Osgood
State Water Right Surveyor.

Subscribed and sworn to before me this 1st day of July, 1959.

C.E. Thelen
Notary Public in & for Ormsby County, Nevada
My Commission Expires July 6, 1961

SCALE
1 Inch = 50 Feet
100 50 0 100 Feet

FILED
July 1, 1959
STATE ENGINEER'S OFFICE

OFFICE
ENGINEER
1959 JUL 1 PM 4 41

CERTIFICATE No. 5189 ISSUED Sept. 13, 1961

MAP TO ACCOMPANY APPLICATION
TO APPROPRIATE WATER FOR
IRRIGATION AND DOMESTIC USE BY

FORD F. BURKE

From Underground Sources
Washoe County, Nevada
June 1959 E.P. Osgood, St. Wat. Rt. Sur.

85569 85568T 85567 85566 85565 18092