State of Nevada
County of Washoe } S.S.

I, Claude E. Hunter, being first duly sworn, depose and say that this map, consisting of one sheet, has been correctly drawn to the designated scale from field notes of a survey made under my supervision and direction between the 7th. day and the 13th. day of November, 1958; that it truly and correctly represents the location and extent of the works used to divert water from underground source in Washoe County, by Mrs. Maude E. Heller, for domestic and stockwatering purposes. That the point of diversion, the location and size of the diverting channel or other conduit, the place and manner of use are fully and correctly designated thereon.

Claude E. Hunter
State Water Right Surveyor

Subscribed and sworn to before me this 2 day of February 1959

Martha M. Marlo
Notary Public in and for Washoe County, Nevada

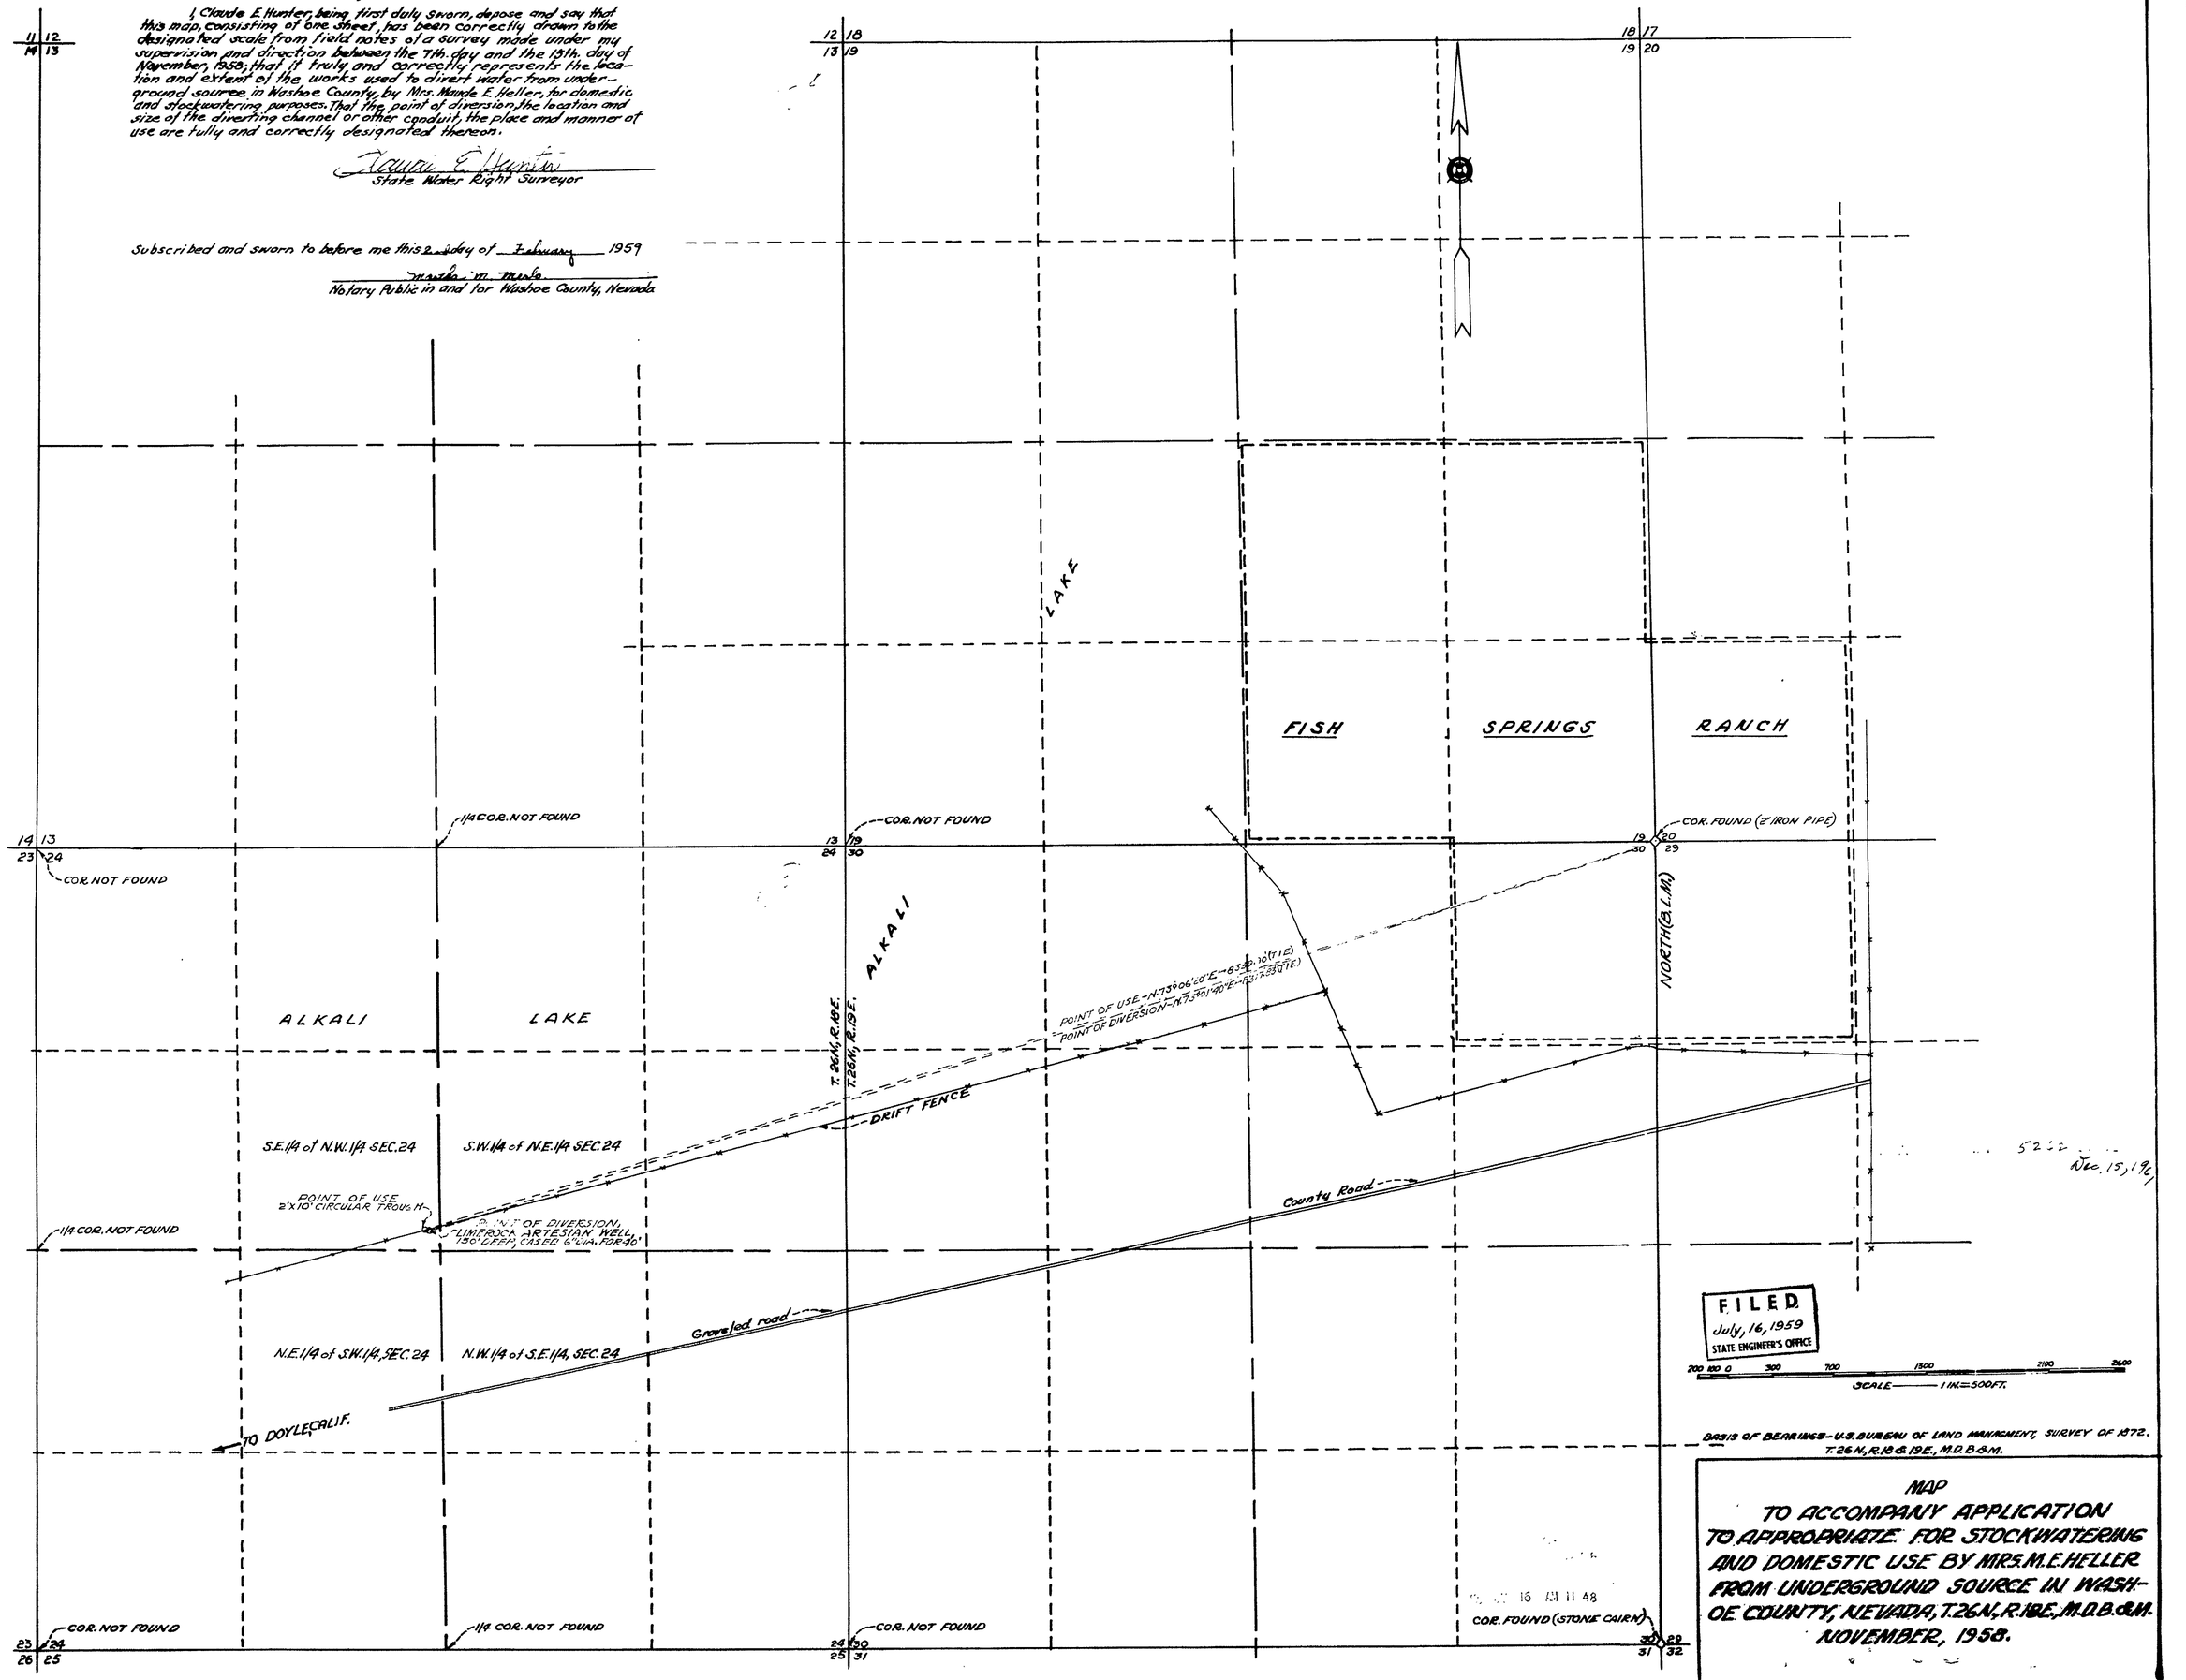

MAP
TO ACCOMPANY APPLICATION
TO APPROPRIATE FOR STOCKWATERING
AND DOMESTIC USE BY MRS. M.E. HELLER
FROM UNDERGROUND SOURCE IN WASH-
OE COUNTY, NEVADA, T.26N., R.18E., M.D.B.&M.
NOVEMBER, 1958.

Nov. 15, 19

18106