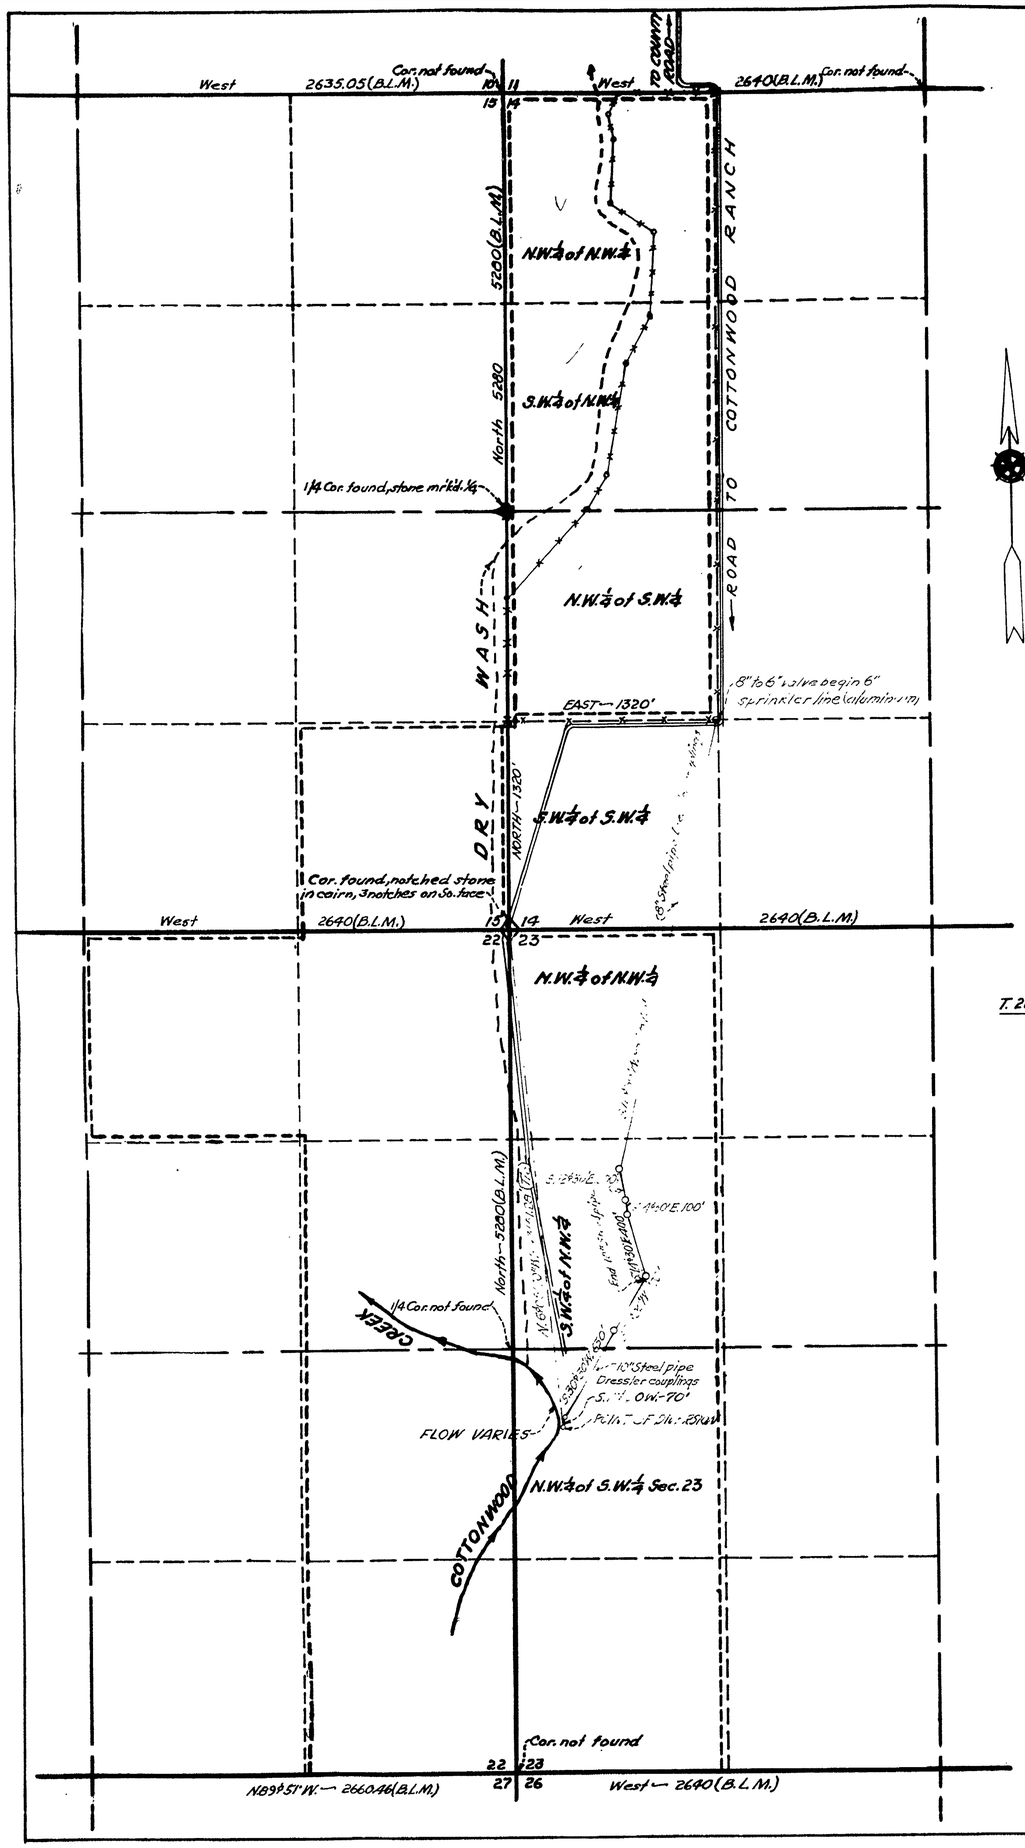

T. 26N., R. 19E., M.D.B.&M.

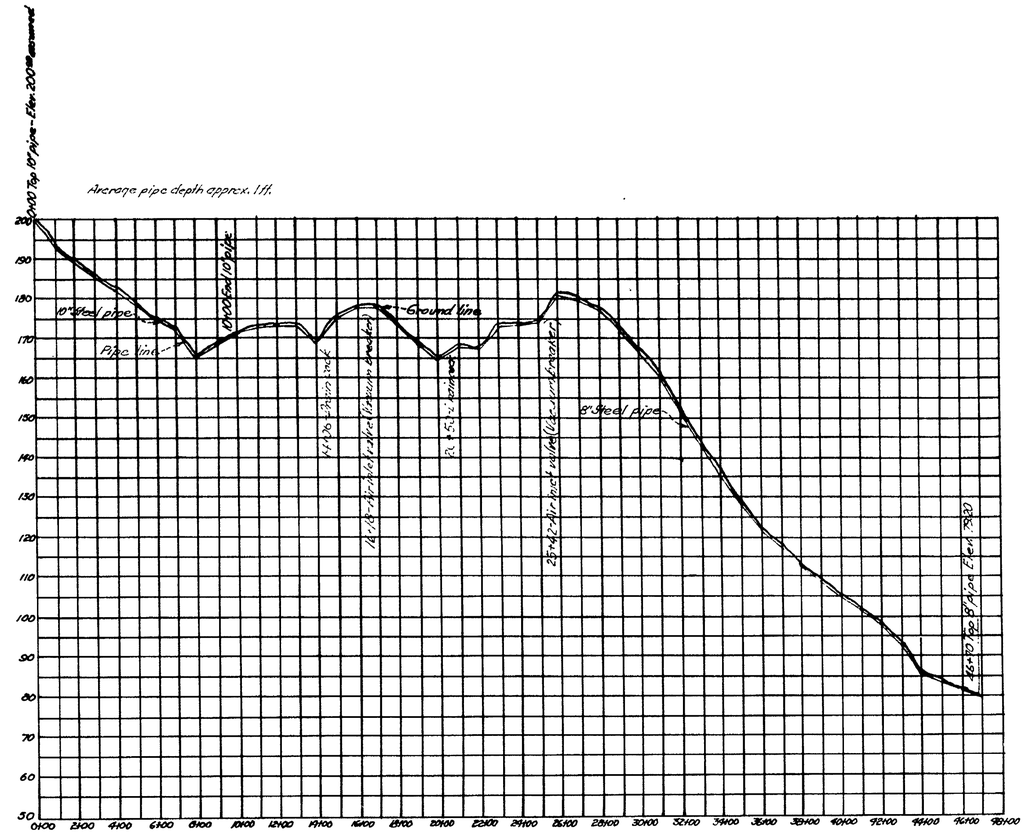

STATE OF NEVADA } S.S.
COUNTY OF WASHOE }

I, Claud E. Hunter, being first duly sworn, depose and say that this map, consisting of one sheet has been correctly drawn to the designated scale from field notes of a survey made under my supervision and direction between the 20th day and the 30th day of May, 1959; that it truly and correctly represents the proposed location and extent of the works used to divert water from Cottonwood Creek, in Washoe County, by Mrs. M.E. Heller, for irrigation and domestic purposes. That the proposed point of diversion, the location and size of the diverting channel, all reservoirs or basins, the location and names of all other works which will cross or connect with the proposed works, and the boundary of all lands, showing by 40-acre subdivisions the areas proposed to be irrigated, are fully and correctly designated thereon.

Claude E. Hunter
State Water Right Surveyor

Subscribed and sworn to before me this 2nd day of June, 1959.

Marie M. Merle
Notary Public in and for Washoe County, Nevada.

FILED
July 16, 1959
STATE ENGINEER'S OFFICE

1959 JUL 16 AM 11 48

Scale — 1 In. = 500 Ft.

Basis of bearings — U.S. Bureau of Land Management.

MAP

TO ACCOMPANY APPLICATION TO APPROPRIATE WATER FOR DOMESTIC AND IRRIGATION BY MRS. M.E. HELLER FROM COTTONWOOD CREEK

18107