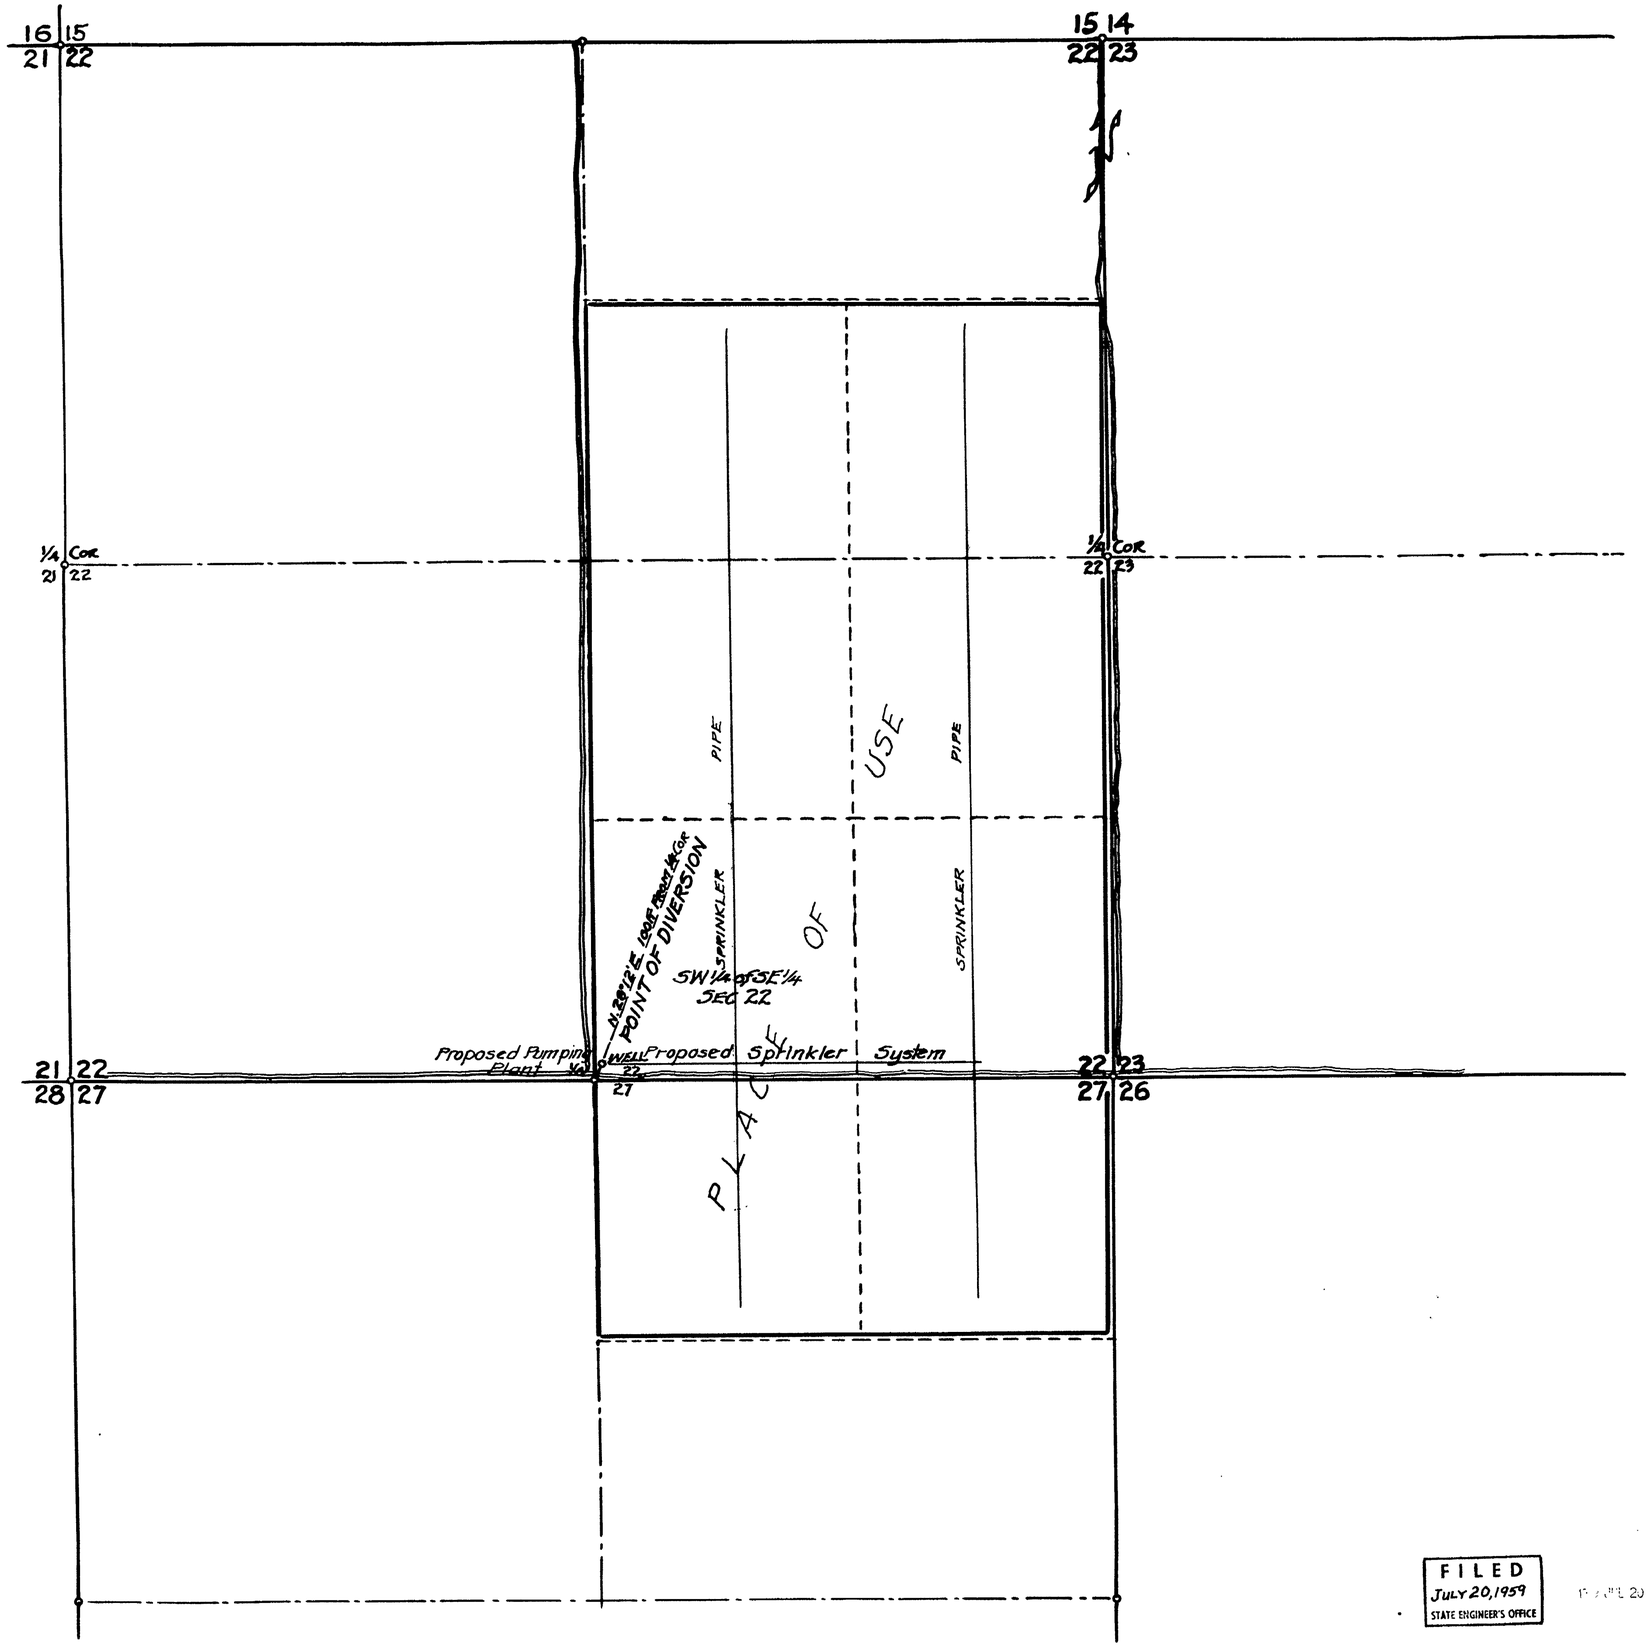

State of Nevada
County of Mineral } ss.

I, L.B. Spencer, being duly sworn, depose and say that this map has been correctly drawn to the designated scale from the field notes of a survey made by me on the 9th day of July, 1959; That it truly and correctly shows the extent of the proposed works used to divert the water from Underground in Esmeralda County for Irrigation Purposes by L.G Cozart.

That the Point of Diversion and the Place of Use and all other works are fully and correctly shown.

L.B. Spencer
State Water-Right Sunveyor

Subscribed and sworn to before me this 1½ day of July, 1959.

L.E. Cornelius
Notary Public in and for Mineral County, Nevada

T.2S.R.35E.M.D.M.

SCALE IN FEET
0 100 200 300 400 500 600 1000 2000

FILED
JULY 20, 1959
STATE ENGINEER'S OFFICE

1959 JUL 20 PM 12 03

MAP

TO ACCOMPANY APPLICATION TO APPROPRIATE WATER FOR IRRIGATION PURPOSES BY L.G. COZART FROM UNDERGROUND SOURCE IN ESMERALDA COUNTY, NEVADA.

SCALE 1" = 400 FT SURVEYED 7-9-59
BY L.B. SPENCER, ST. W-R SURVEYOR
MINA, NEVADA

28119 18110