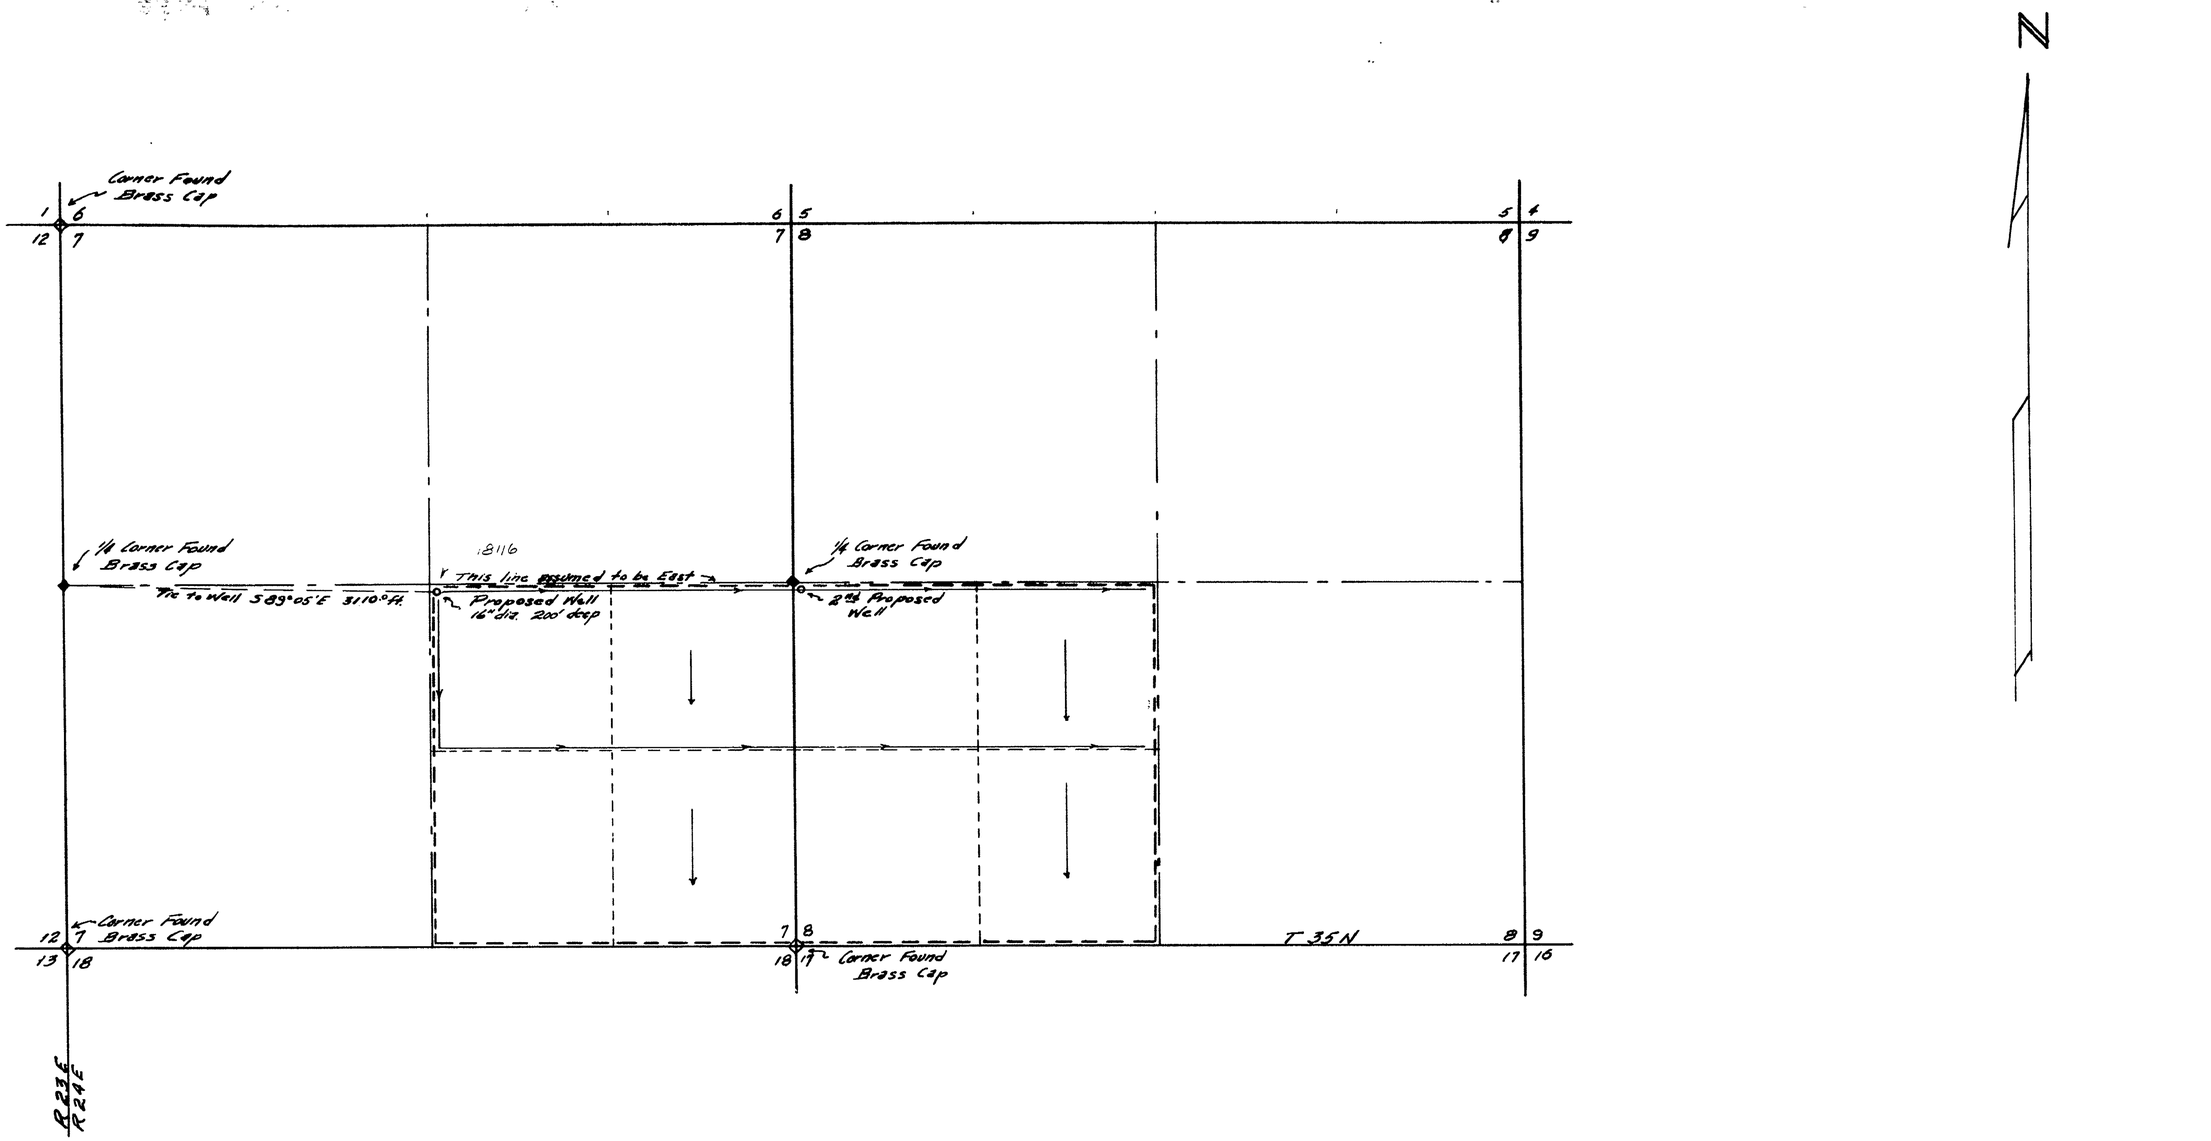

State of Nevada } ss.
County of Pershing }

I, Robert S. Leighton, being first duly sworn, depose and say that this map is drawn to the designated scale from field notes of a survey made under my supervision on August, 6, 1959, that it truly represents the proposed works used by Lorena B. Hauptman to divert water from an underground source in Pershing County, for irrigation purposes, that the boundry of all the lands proposed to be irrigated are correctly designated hereon.

Robert S. Leighton
State Water Right Surveyor

Subscribed and Sworn before me this 22nd day of October 1959

My Commission Expires: October 19, 1961

Roland W. Bilanger
Notary Public in and for Pershing County, Nevada

SCALE 1" - 600'

600 500 0 600 1200 1800 2400

FILED
Oct. 27, 1959
STATE ENGINEER'S OFFICE

1959 OCT 27 AM 8 40

MAP TO ACCOMPANY APPLICATION TO APPROPRIATE WATER FOR IRRIGATION BY LORENA B. HAUPTMAN FROM AN UNDERGROUND SOURCE

18116