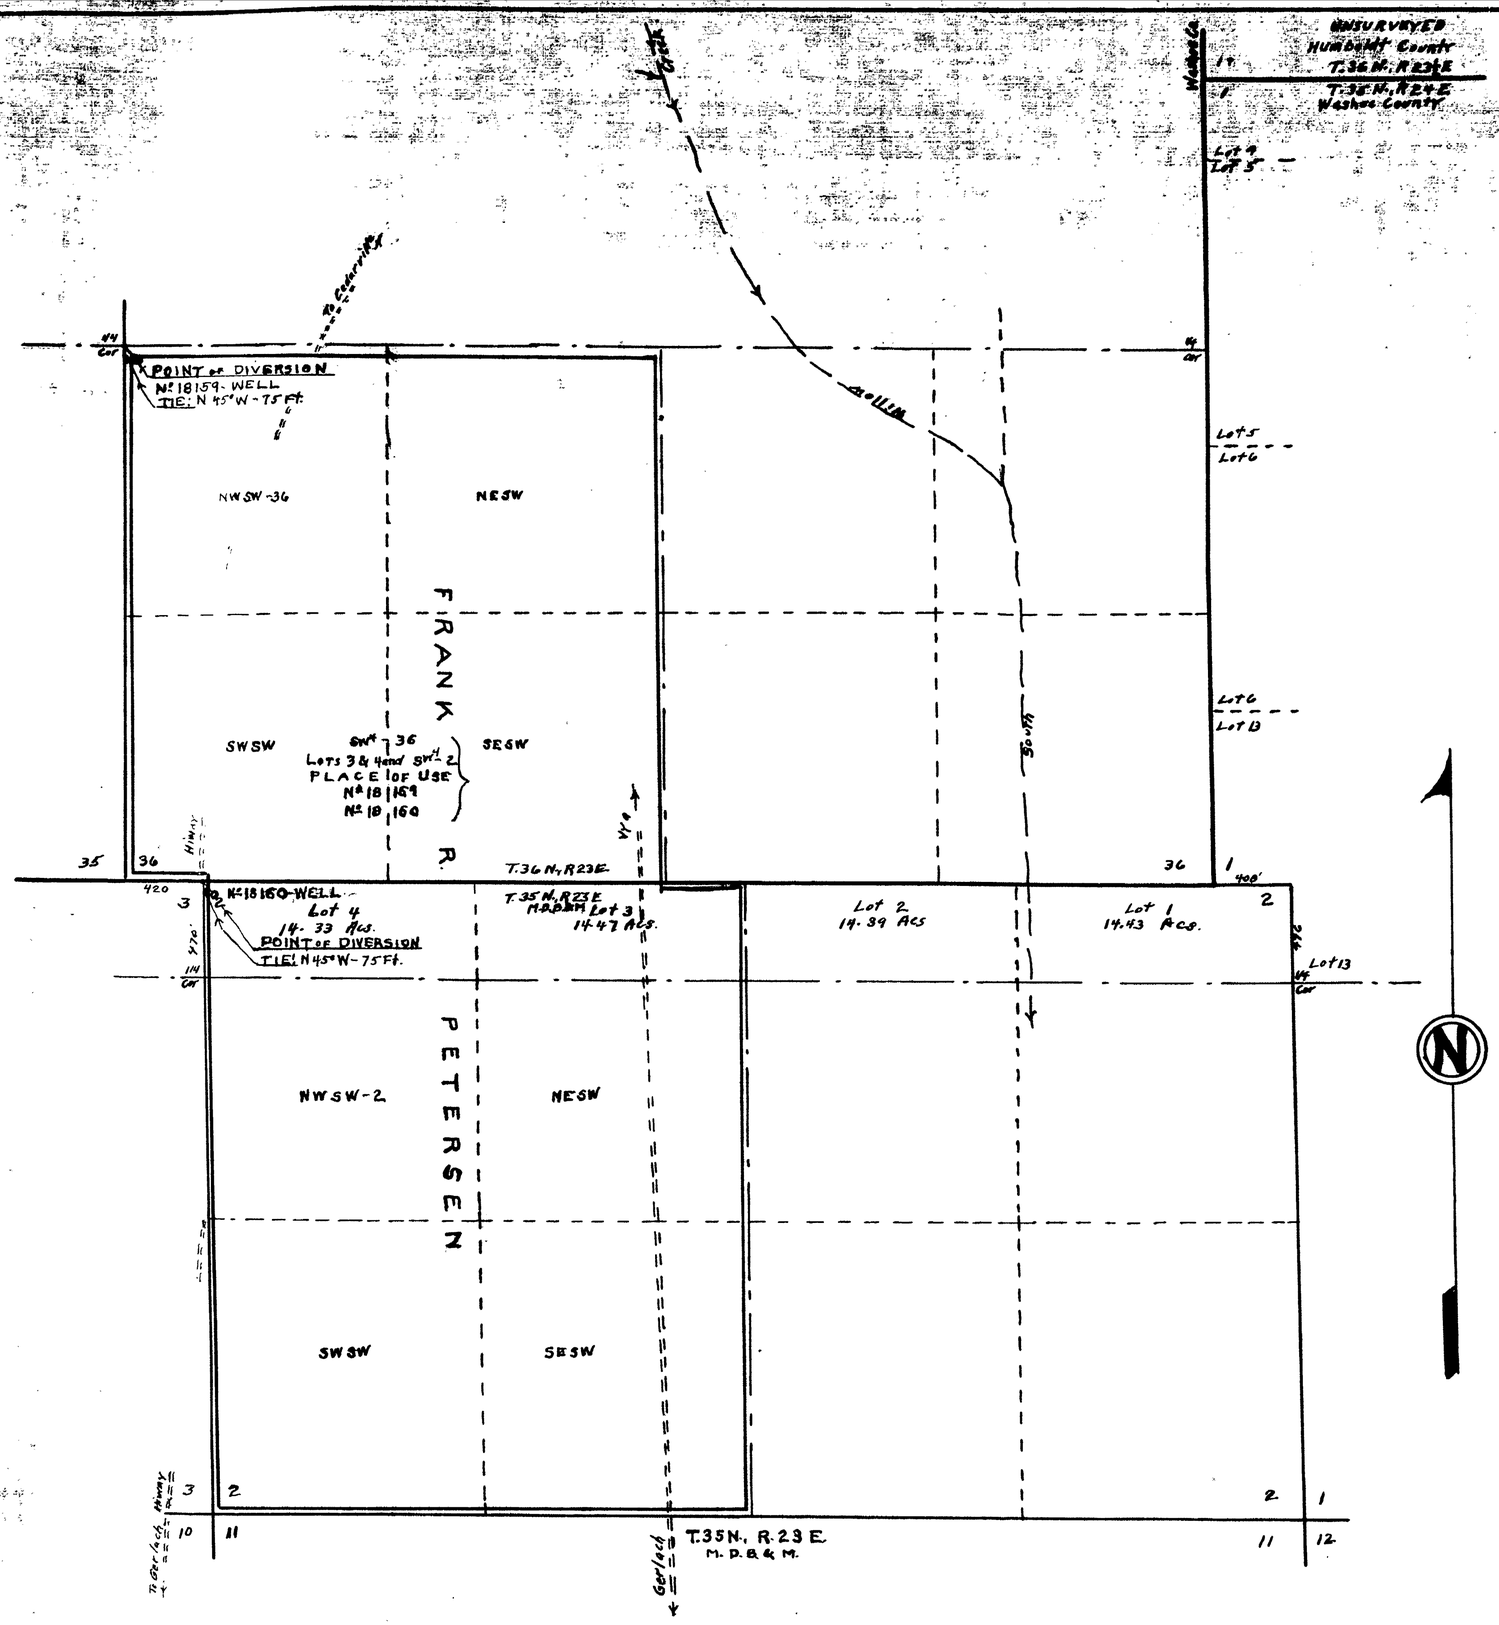

STATE of NEVADA }
COUNTY of ORMSBY } ss.

I, E.P. Osgood, being first duly sworn, depose and say that this map consisting of 1 sheet, has been correctly drawn to the designated scale from field notes of a survey made by me between July 13 & December 8, 1959, that it truly and correctly represents the location and extent of the works used to divert water from underground sources in Washoe County, Nevada, by FRANK R. PETERSEN for irrigation and domestic use.

That, the proposed point of diversion, the approximate location and size of the diverting channel or other conduit, the place and manner of use, and the location and names of all other works or streams, which are crossed by or connected with the said works, are fully and correctly designated.

E. P. Osgood
State Water Right Surveyor

Subscribed and sworn to before me this 22nd day of Jan. 1960

C.E. Theile

Notary Public in & for Ormsby County, Nevada

My Commission Expires July 6, 1961

SCALE
1 Inch = 400 Feet
100 0 500 1000 1500 Feet

FILED
Jan. 22. 1960
STATE ENGINEER'S OFFICE

1960 JAN 22 PM 4 53

Nos 18160 & 18159 of July 27, 1956

MAP TO ACCOMPANY APPLICATION
TO APPROPRIATE WATER
FOR IRRIGATION & DOMESTIC USE BY

FRANK R. PETERSEN

From Underground Sources
Washoe County, Nevada
January 1960 E.P. Osgood St. Wat. Rt. Surv.

File Under → 18159 18160