T.16S., R.48E., M.D.B.&M.

S.E ¼ SECTION 2

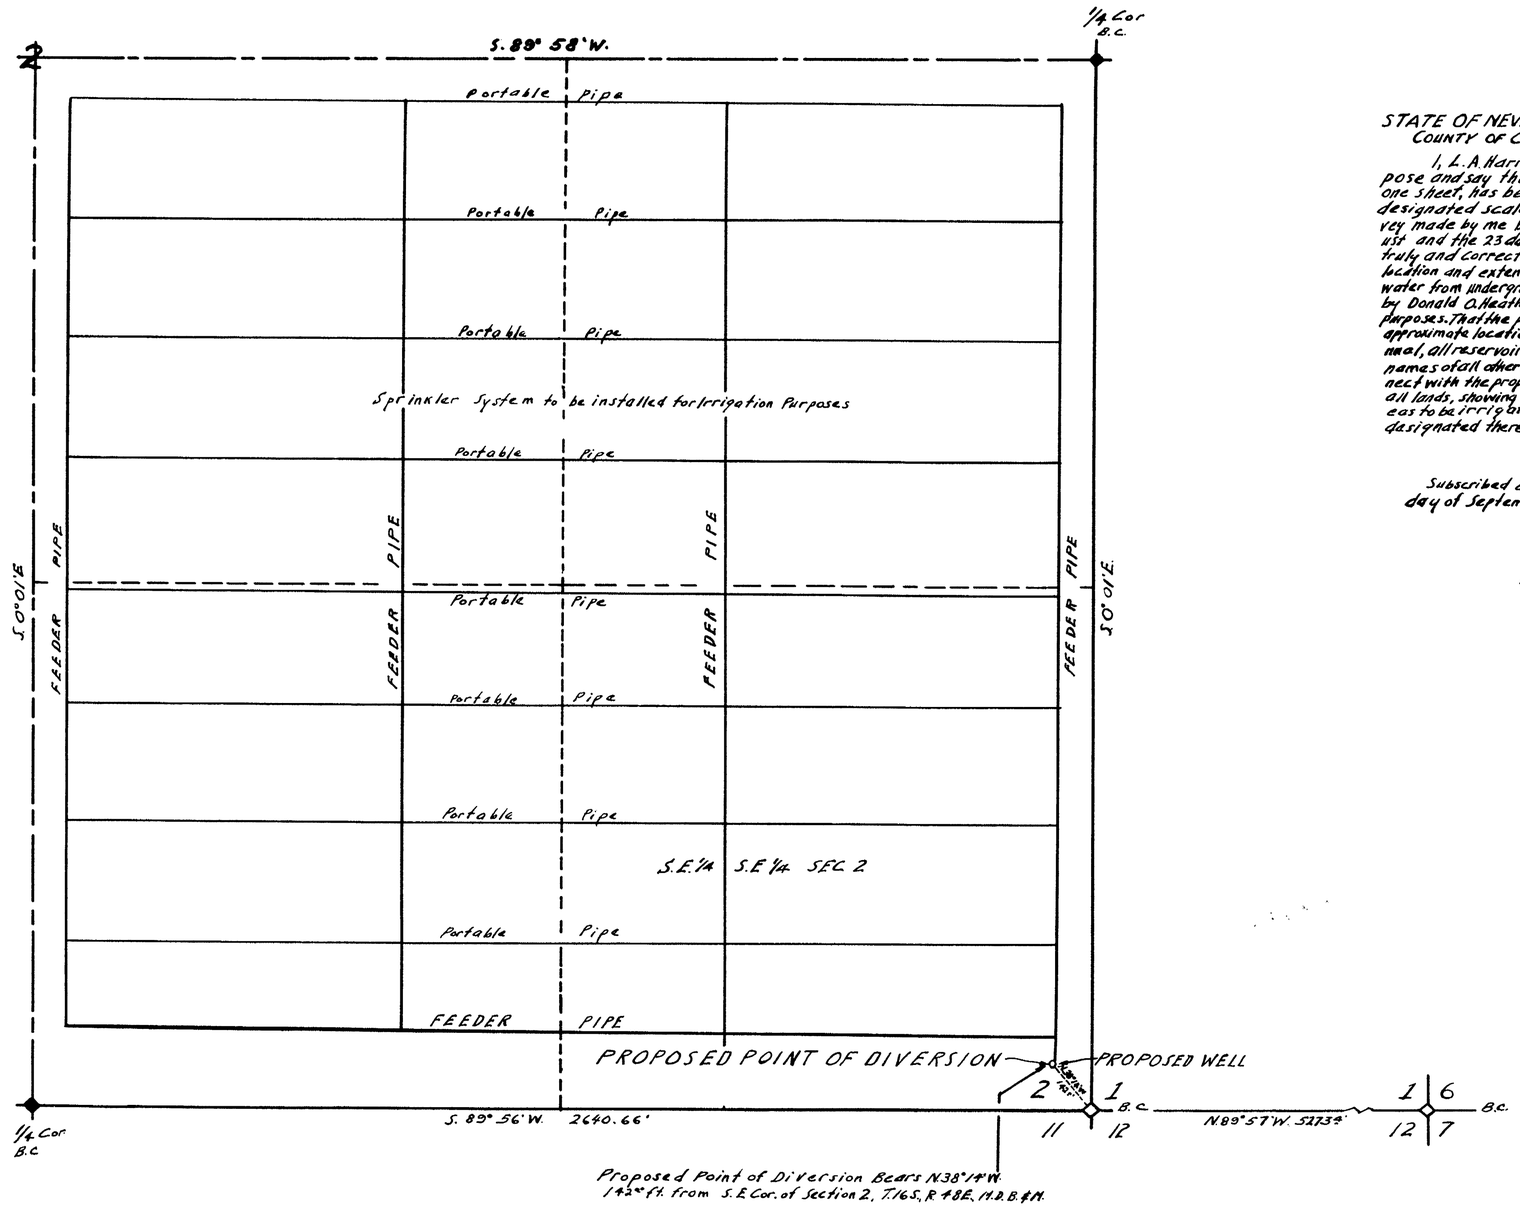

Proposed Point of Diversion Bears N.38°14'W. 1422 ft. from S.E Cor. of Section 2, T.16S., R.48E., M.D.B.&M.

STATE OF NEVADA
COUNTY OF CLARK } S.S.

I, L. A. Harris, being first duly sworn depose and say that this map, consisting of one sheet, has been correctly drawn to the designated scale from field notes of a survey made by me between the 21 day of August and the 23 day of August, 1959; that it truly and correctly represents the proposed location and extent of the works used to divert water from underground basin in Nye County by Donald O. Heath for irrigation and domestic purposes. That the proposed point of diversion, the approximate location and size of the diverting channel, all reservoirs or basins, the location and names of all other works which will cross or connect with the proposed works, and the boundary of all lands, showing by 40 acre subdivisions the areas to be irrigated are fully and correctly designated thereon.

L. A. Harris
STATE WATER RIGHT SURVEYOR

Subscribed and sworn to before me this day of September 1959

Carol J. Armstrong
NOTARY PUBLIC IN AND FOR CLARK COUNTY, NEVADA

SCALE: 1-IN. = 200 FT.

0 10 20 30 40 50 75 100

FILED
Sept. 3, 1959
STATE ENGINEER'S OFFICE

1959 SEP 3 PM 12 50

N

MAP TO ACCOMPANY
APPLICATION
TO APPROPRIATE WATER
FOR
IRRIGATION AND DOMESTIC
BY
DONALD O. HEATH
FROM
UNDERGROUND BASIN

18136