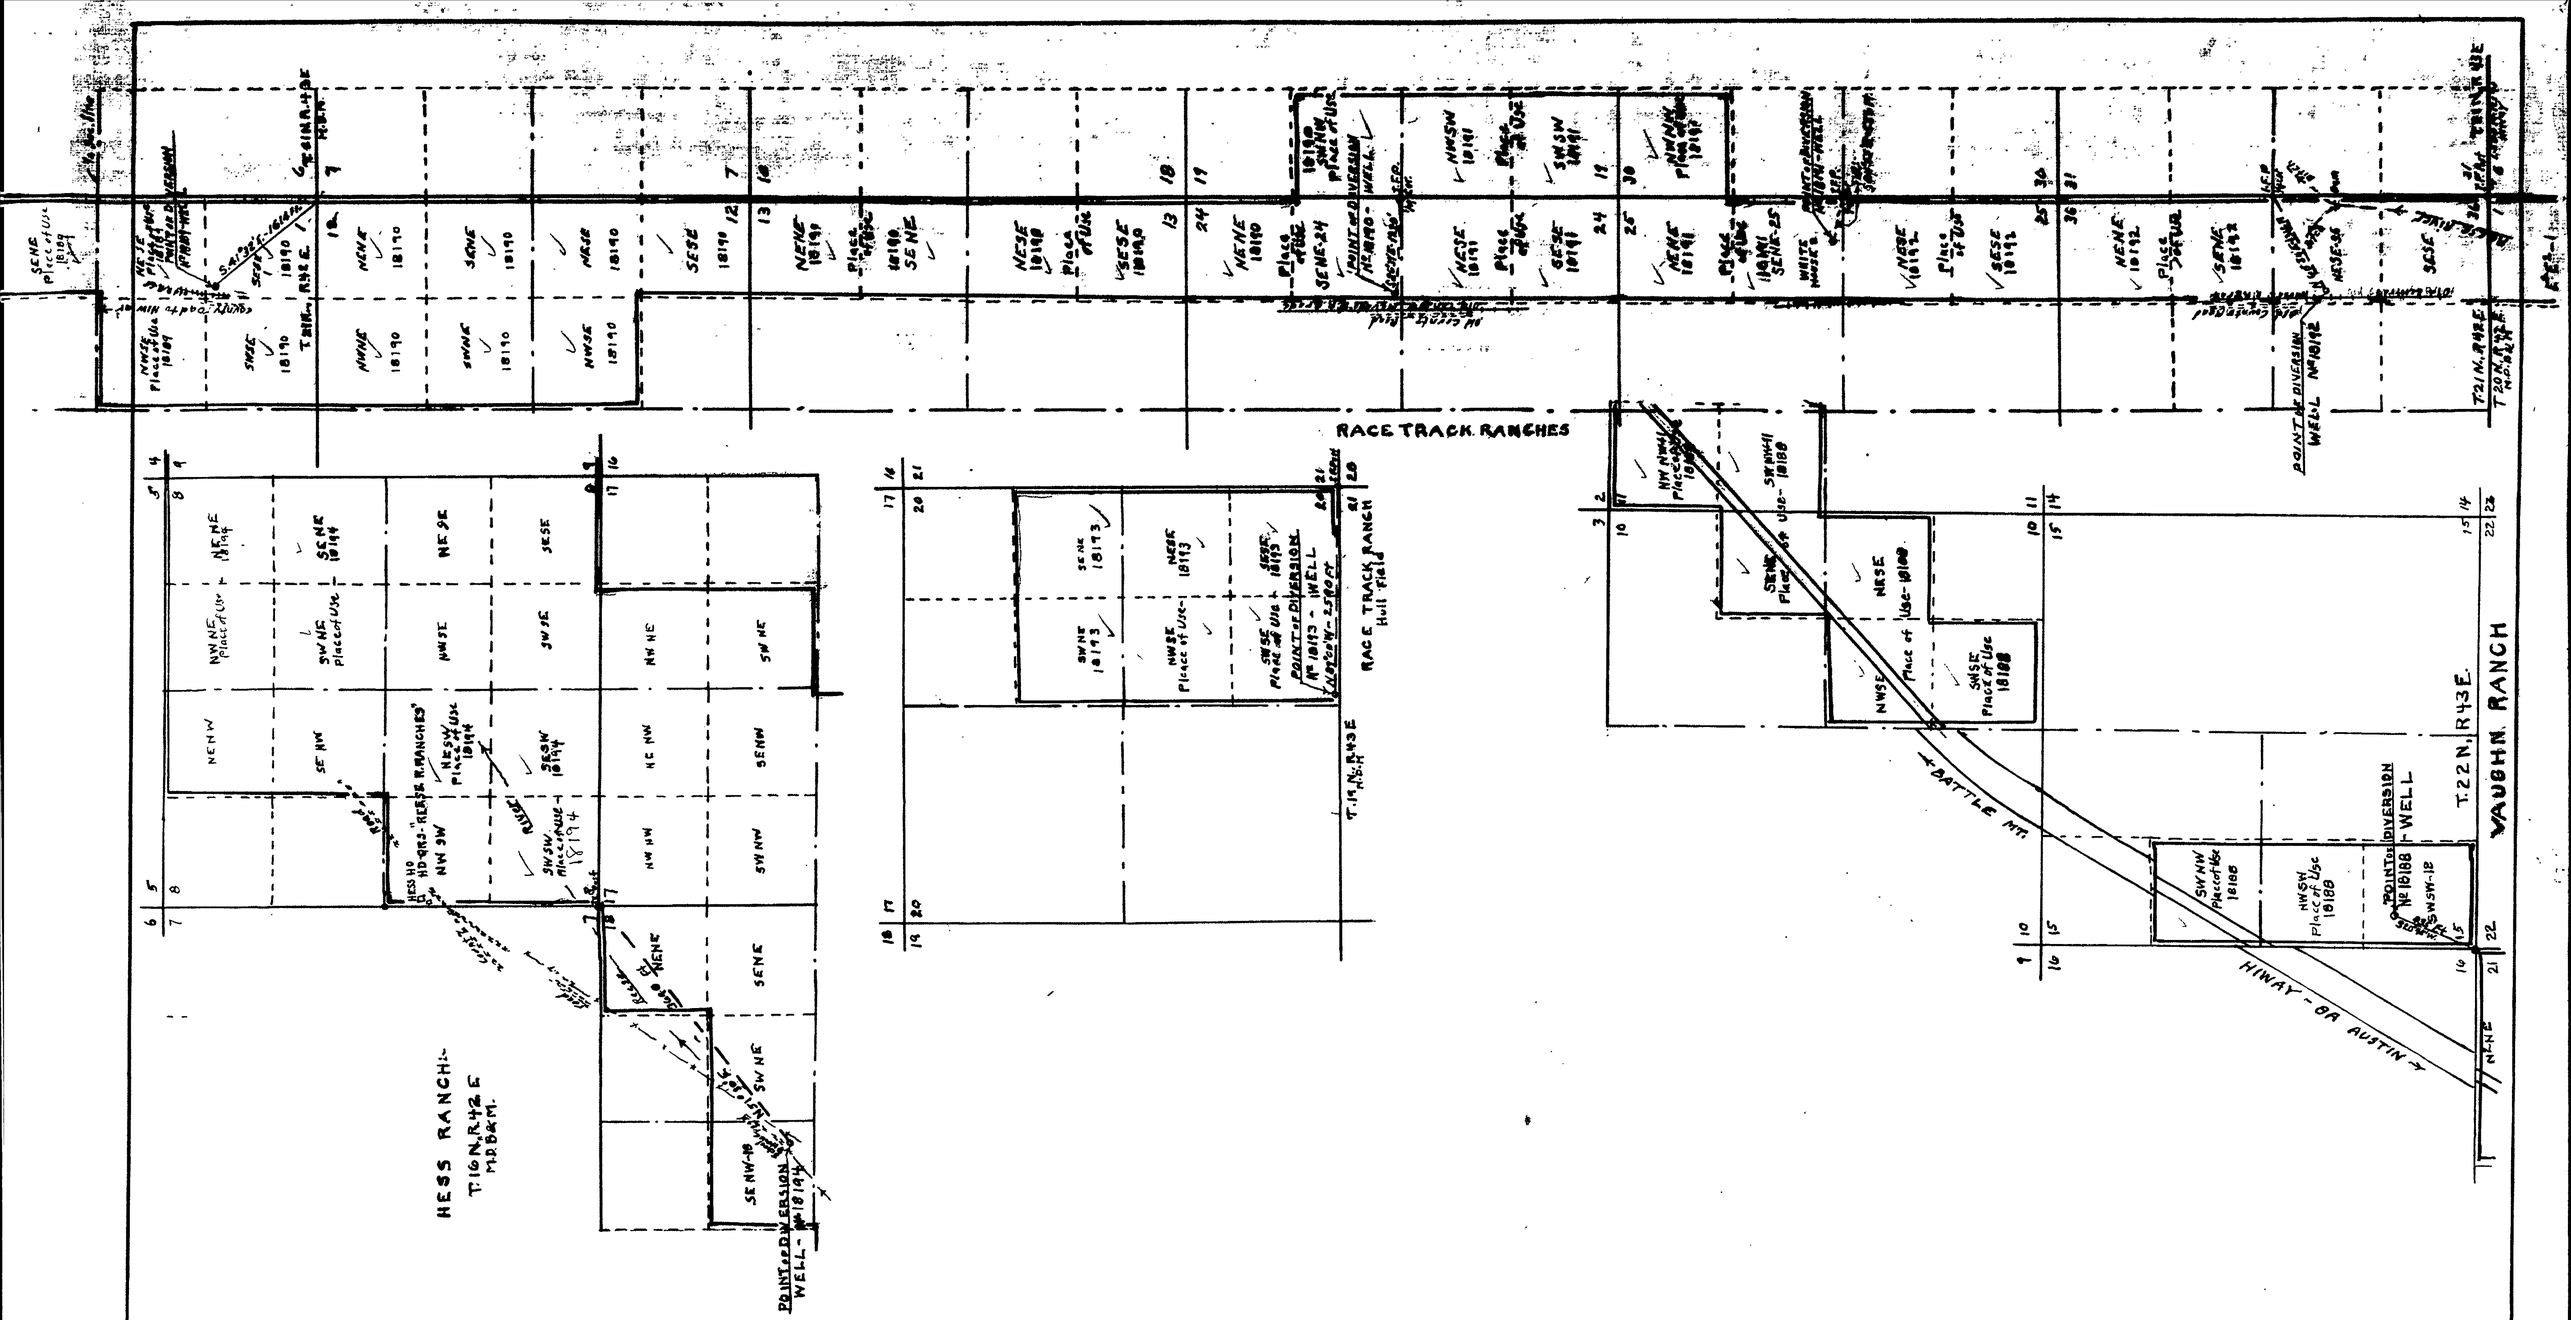

STATE OF NEVADA }
COUNTY OF ORMSBY } SS.

I, E.P. Osgood, being first duly sworn, depose and say, that this map consisting of 1 sheet, has been correctly drawn to the designated scale from field notes of a survey made by me between the 22nd of Aug. and the 13th day of Dec. 1959.

That it truly and correctly represents the location and extent of the works used to divert water from underground sources in Lander County, Nevada, by REESE RIVER RANCHES, a copartnership for RACE TRACK RANCHES and HESS RANCH, for irrigation.

That the proposed points of diversion, the location and size of the diverting channels or other conduits, the places and manner of use, and the location and names of all other works or streams, which are crossed by or connected with the said works, are fully and correctly designated.

E. P. Osgood
State Water Right Surveyor.

Subscribed and sworn to before me this 4th day of January, 1960.

C.R. Theis
Notary Public in & for Ormsby County, Nevada.

My Commission Expires July 6, 1961

Ser. Nº	Pt. Div.	Sec.	TWP.	
18188	SWSW	15	22/43	
18189	SESE	1	21/42	
18190	SE NE	24	21/42	
18191	SE NE	25	21/42	
18192	NE SE	36	21/42	
18193	SW SE	20	19/43	Hull Fd.
	HESS	RANCH		
18194	SESW	18	19/43	

Published Jan 15th 1960

SCALE: 1" = 1000'

1000 500 0 1000 2000 3000 Feet

RACE TRACK RANCHES & HESS RANCH
MAP TO ACCOMPANY APPLICATION
TO APPROPRIATE WATER FOR
IRRIGATION BY
REESE RIVER RANCHES
A COPARTNERSHIP
From Underground Sources
Lander County, Nevada
December 1959 — E.P. Osgood, St. Water Rt. Sur.

18189 File Under → 18188 18190 18191 18192 18193 18194