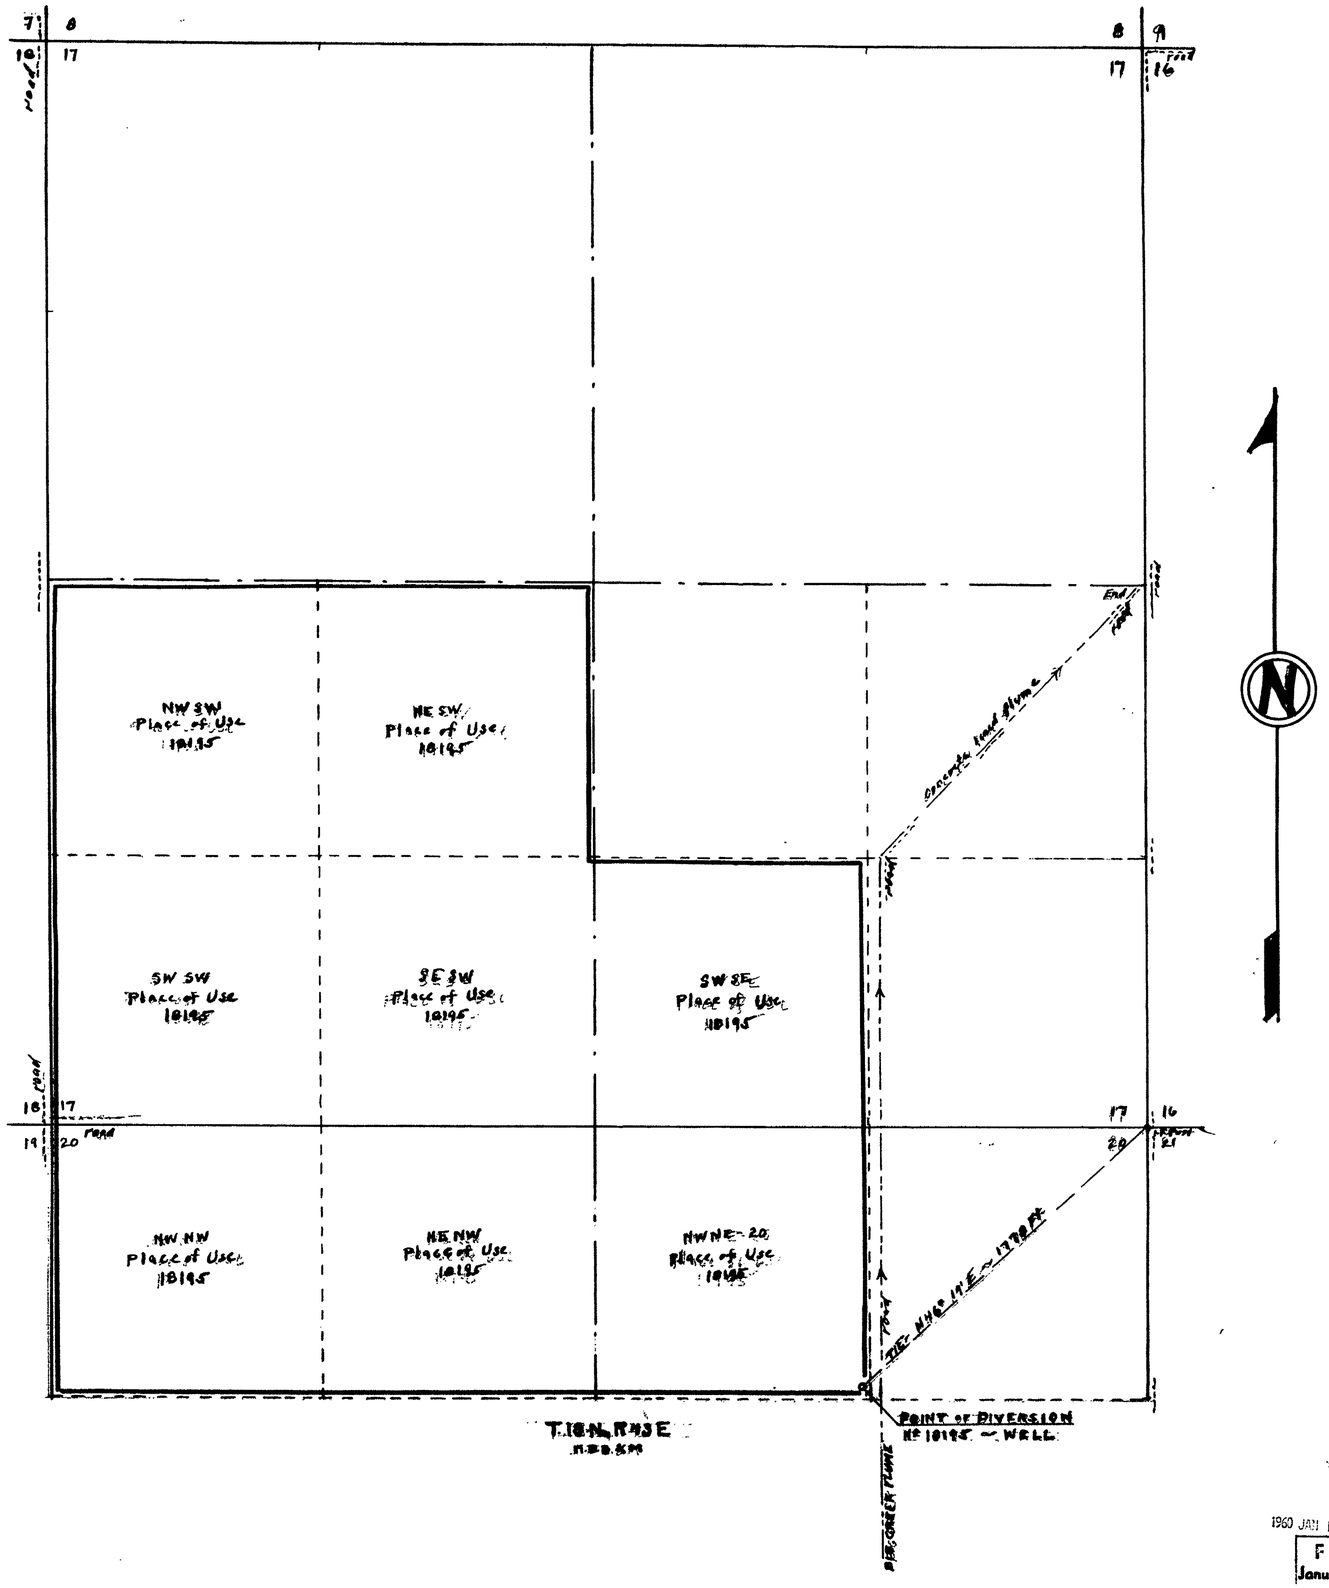

STATE OF NEVADA }
COUNTY OF ORMSBY } ss.

I, E.P. Osgood, being first duly sworn, depose and say, that this map, consisting of 1 sheet, has been correctly drawn to the designated Scale from field notes of a survey made by me between Aug. 22 and Aug. 25, 1959. That it truly and correctly represents the location and extent of the works used to divert water from underground sources in Lander County, Nevada by O. C. HELMING, JR., for irrigation and domestic use.

That the proposed point of diversion, the approximate location and size of the diverting channel or other conduit, the place and manner of use, and the location and names of all other works or streams which are crossed by or connected with the said works, are fully and correctly designated.

E. P. Osgood
State Water Right Surveyor.

Subscribed and sworn to before me this 11th day of Jan'y 1960

C. E. Thew
C. E. Thew

Notary Public in & for Ormsby County, Nevada.

My Commission Expires [illegible] 31

SCALE
1 Inch = 400 Feet
100 0 500 1000 1500 Feet

No 18195 of Aug 4, 1959

MAP TO ACCOMPANY APPLICATION
TO APPROPRIATE WATER
FOR IRRIGATION & DOMESTIC USE BY
O. C. HELMING, JR.
From Underground Sources
Lander County, Nevada
December 1959 E.P. Osgood St. Wat. Rt. Sur.

1960 JAN 11 AM 11 06
FILED
January 11, 1960
STATE ENGINEER'S OFFICE

18195