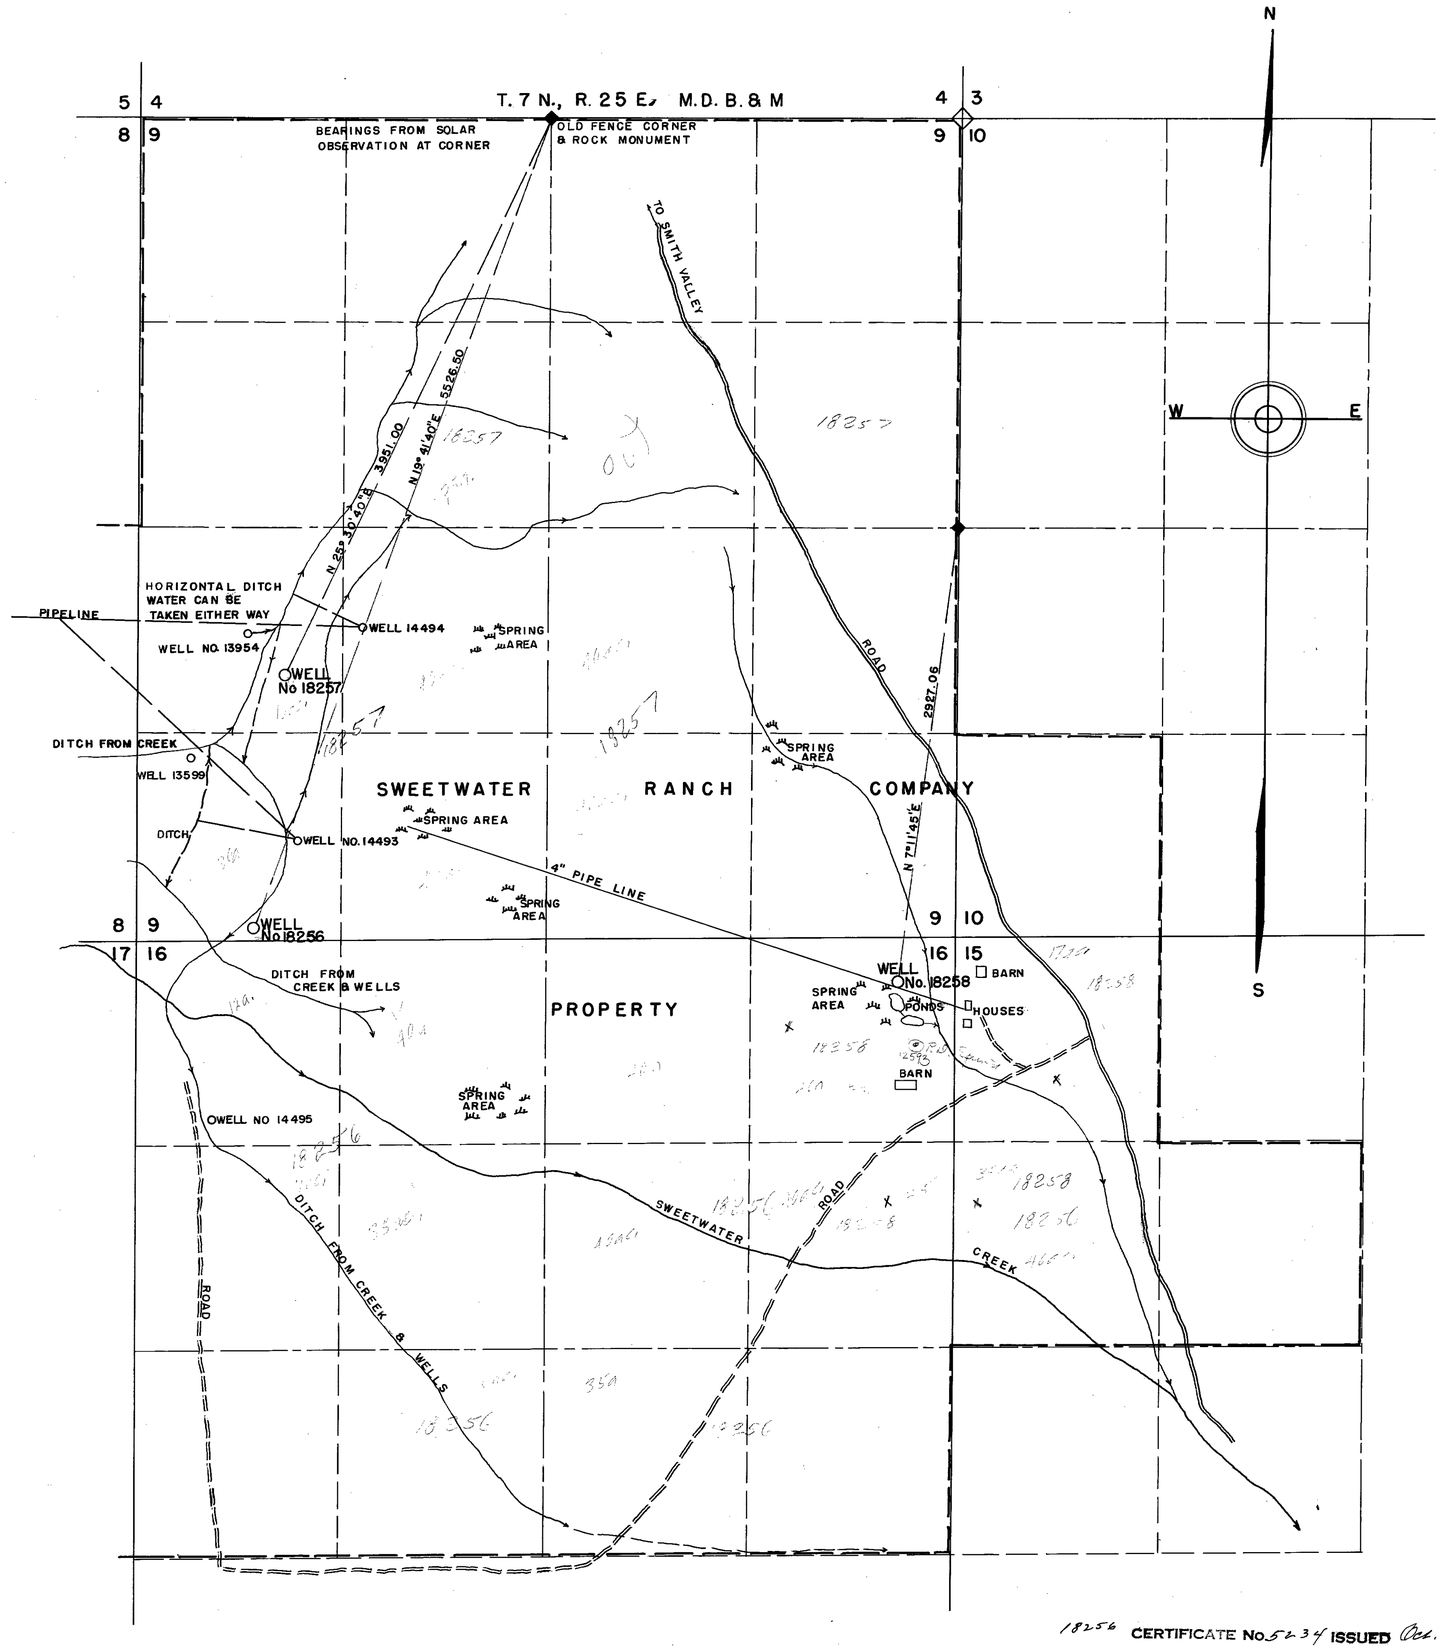

SECTION	SUBDIVISION	TWSHIP	RANGE	CULTIVATED ACREAGE	DESCRIPTION OF CULTURE	DATE OF FIRST CULTURE
WELL	NO. 18256					
16	NW 1/4 NW 1/4	7 N	25 E	12	MEADOW	
"	NE 1/4 "	"	"	40	"	
"	SW 1/4 "	"	"	7	"	
"	SE 1/4 "	"	"	35	"	
"	S 1/2 NE 1/4	"	"	80	"	
"	NE 1/4 SW 1/4	"	"	6	"	
"	NW 1/4 SE 1/4	"	"	35	"	
"	NE 1/4 "	"	"	40	"	
15	SW 1/4 NW 1/4	"	"	35	"	
WELL	NO. 18257					
9	SE 1/4 NW 1/4	"	"	25	"	
"	SW 1/4 NE 1/4	"	"	~~36~~	"	
"	NW 1/4 SW 1/4	"	"	10	"	
"	SW 1/4 "	"	"	30	"	
"	E 1/2 "	"	"	80	"	
"	W 1/2 SE 1/4	"	"	80	"	
WELLS	NO. 18258					
15	NW 1/4 NW 1/4	"	"	17	"	
"	SW 1/4 NW 1/4	"	"	35	"	
16	SE 1/4 NE 1/4	"	"	25	"	
"	NE 1/4 NE 1/4	"	"	32	"	
				101	"	

STATE of NEVADA
County of ORMSBY } ss

I, Walter G. Reid, being first duly sworn, depose and say that this map, consisting of one sheet, has been correctly drawn to the designated scale from field notes of a survey made by me on October 21st 1959; that it truly and correctly represents the proposed location and extent of the works used to divert water from an underground source, in Lyon County, by Sweetwater Ranch Company, for irrigation purposes. That the proposed point of diversion, the approximate location of the diverting channels, all reservoirs or basins, the location and names of all other works which will cross or connect with the proposed works, and the boundry of all lands, showing by 40-acre subdivisions the areas proposed to be irrigated are fully and correctly designated thereon.

Walter G. Reid
State Water Right Surveyor

Subscribed and sworn to before me this 10th day of February, 1960

Mrs Velda Sherwood
Notary Public in and for Ormsby County, Nevada.
My Commission Expires July 1, 1961

SCALE — 1" = 500'

0 125 250 500 1000 1500 2000 2500

18256 CERTIFICATE No. 5234 ISSUED Oct. 12, 1961
18257 CERTIFICATE No. 5235 ISSUED Oct. 12, 1961
18258 CERTIFICATE No. 5236 ISSUED Oct. 12, 1961

FILED
Feb. 10, 1960
STATE ENGINEER'S OFFICE

MAP
TO ACCOMPANY APPLICATION
TO APPROPRIATE WATER FOR
IRRIGATION, BY
SWEETWATER RANCH COMPANY
FROM UNDERGROUND SOURCE

80234 - 18256 - 18257 - File under 18256 - 18257 - 18258