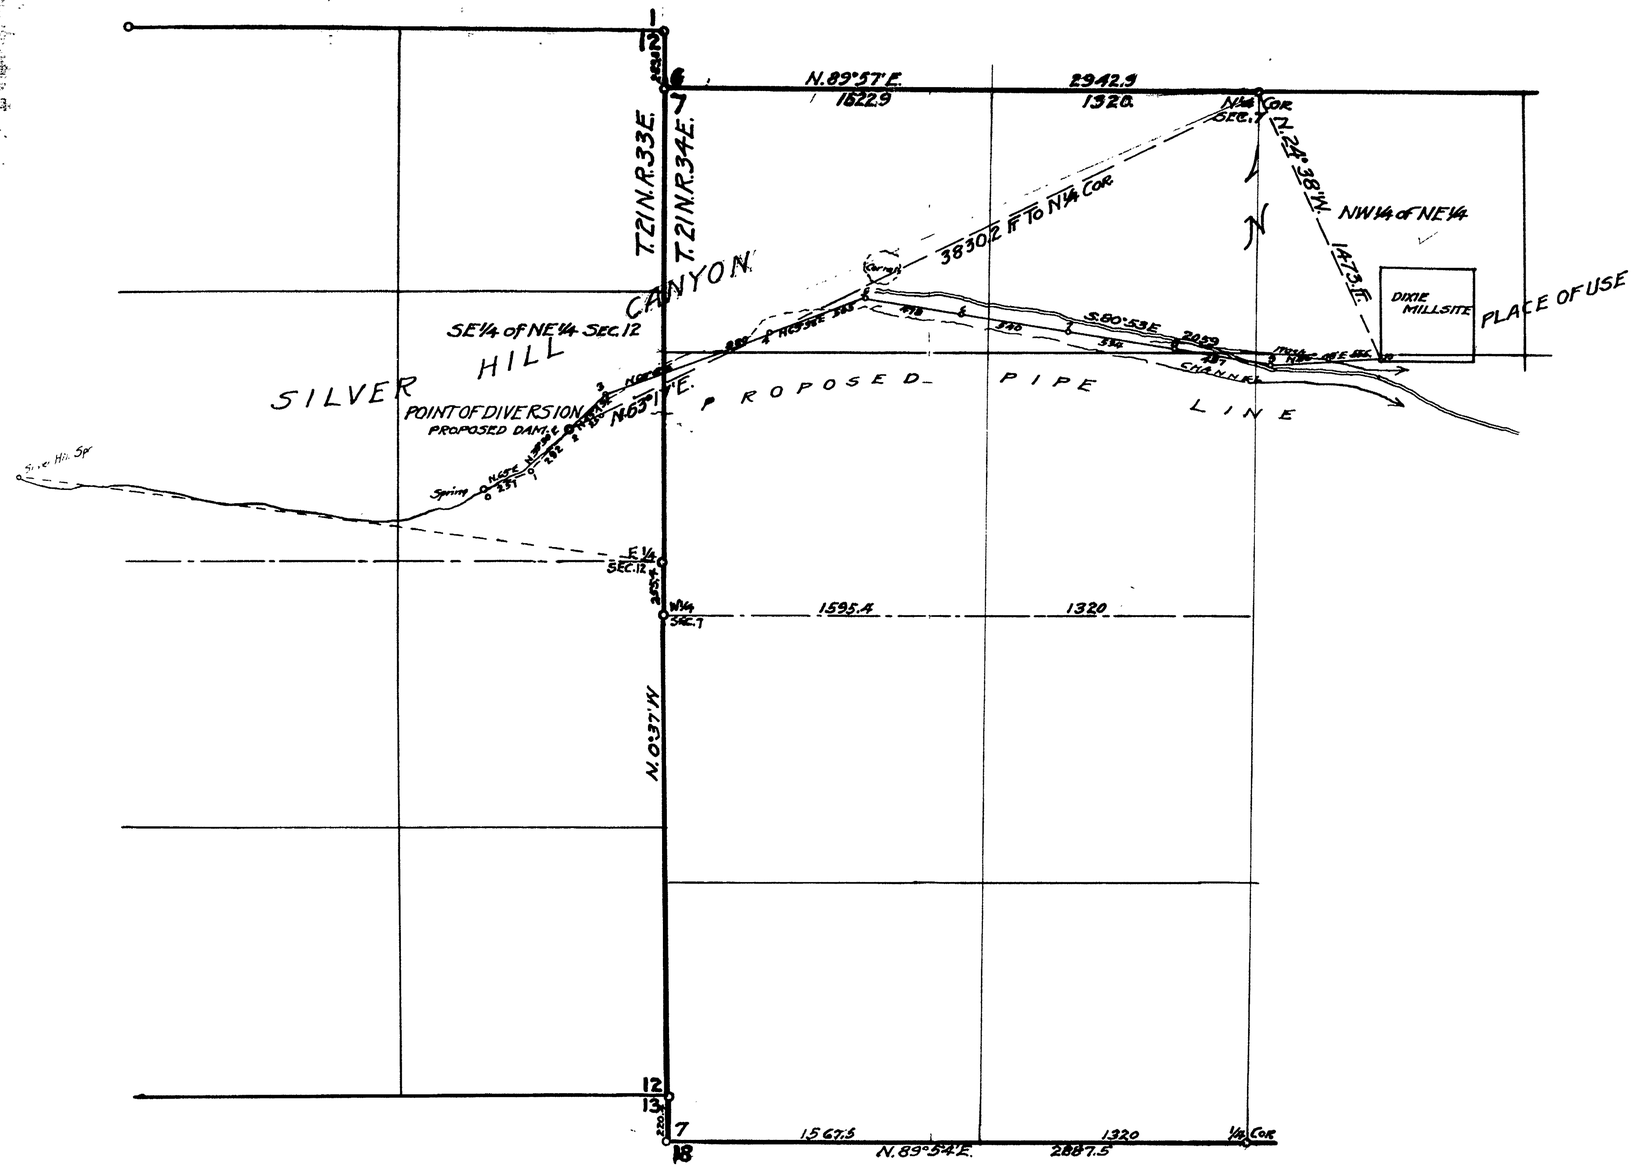

State of Nevada
County of Mineral } ss.

I, L.B. Spencer, being duly sworn, depose and say that this map has been correctly drawn to the designated scale from the field notes of a survey made by me September 9 & 22, 1959; that it truly and correctly shows the extent of the proposed works used to divert the water from Silver Hill Creek in Churchill County for Mining and Milling purposes by Dixie Valley Mines Co. That the Point of Diversion and the Place of Use and all other works are fully and correctly shown.

State Water-Right Surveyor.

Subscribed and sworn to before me this ____ day of September, 1959.

Notary Public in and for
Mineral County, Nevada.

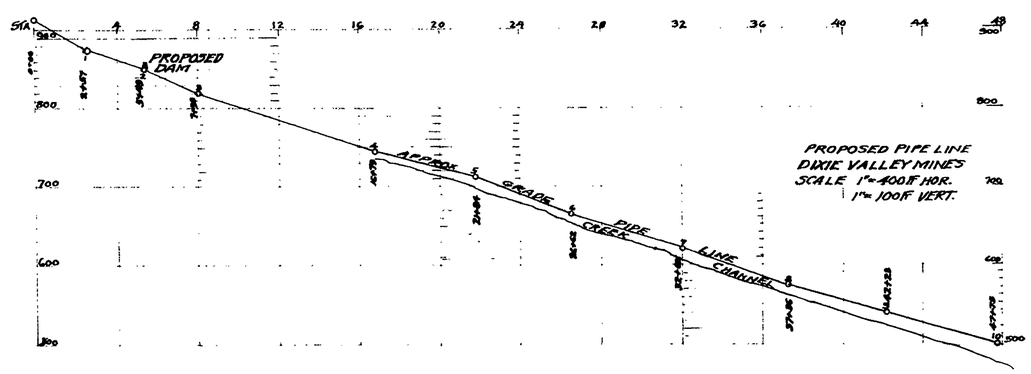

FILED
OCT. 6, 1959
STATE ENGINEER'S OFFICE

SCALE IN FEET
0 200 400 800 1200 1600 2000

MAP

TO ACCOMPANY APPLICATION TO APPROPRIATE WATER FOR MINING & MILLING PURPOSES BY DIXIE VALLEY MINES CO FROM SILVER HILL CREEK IN CHURCHILL COUNTY, NEVADA.

SCALE 1"=400'. SURVEYED SEPT. 9 & 22, 1959
BY L.B. SPENCER, ST. W.R. SURVEYOR
MINA, NEVADA

18266