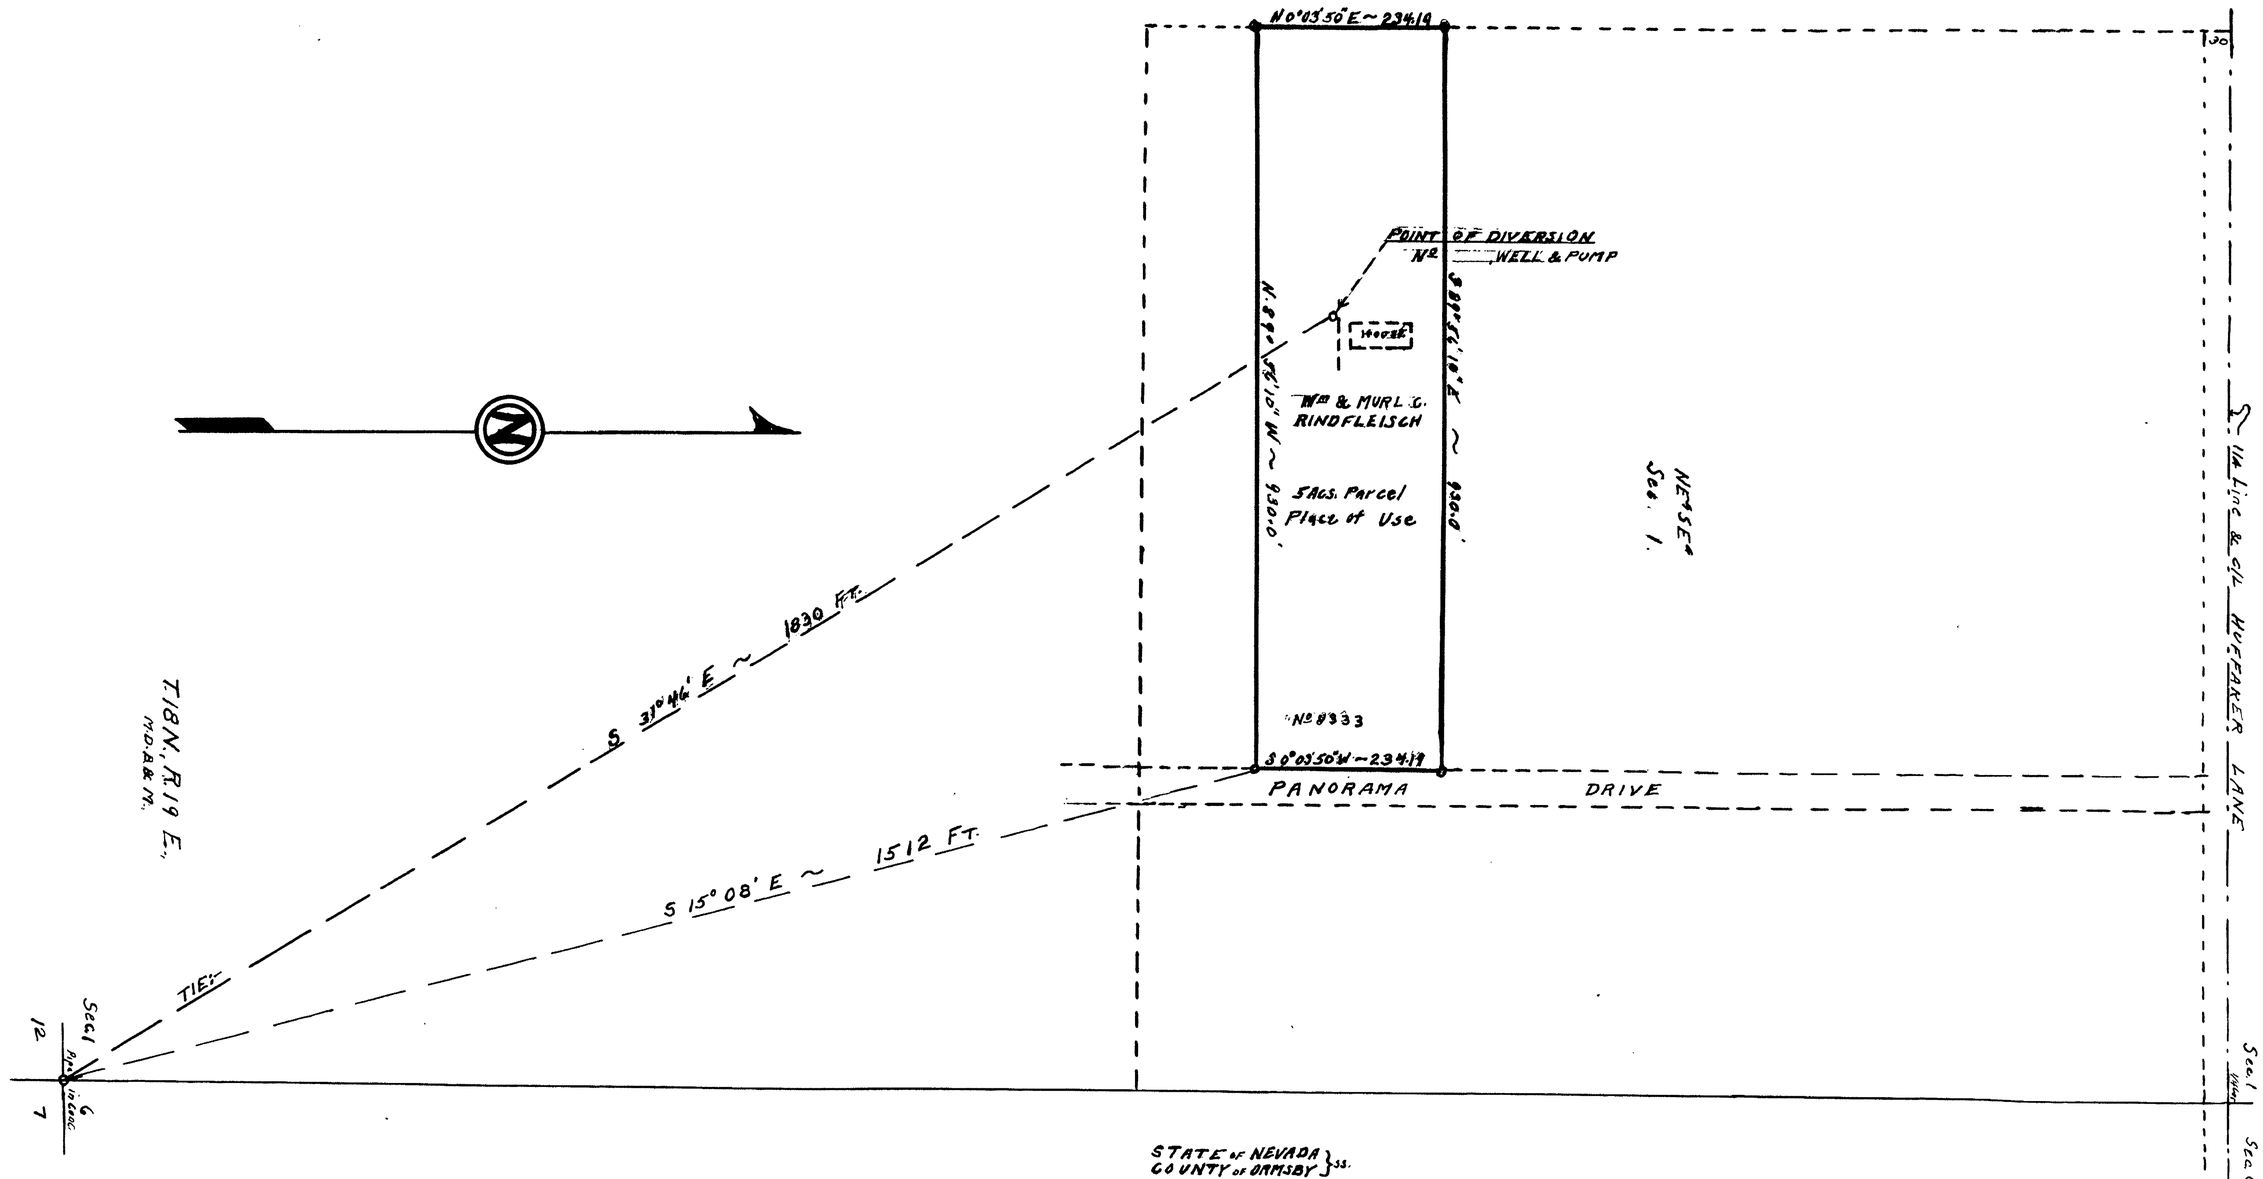

STATE OF NEVADA }
COUNTY OF ORMSBY } ss.

I, E.P. Osgood, being first duly sworn, depose and say, that this map, consisting of 1 sheet, has been correctly drawn to the designated scale from field notes of a survey made by me on the 15th day of June, 1959. That it truly and correctly represents the location and extent of the works used to divert water from underground sources in Washoe County, Nevada, by Wm and MURL C. RINDFLEISCH for irrigationd and domestic use.

That the proposed point of diversion, the approximate location and size of the diverting channel or other conduit, the place and manner of use, and the location and names of all other works or streams, which are crossed by or connected with the said works, are fully and correctly designated.

E. P. Osgood
State Water Right Surveyor

Subscribed and sworn to before me this 10th day of July, 1959

C.E. Thelk

Notary Public in & for Ormsby County, Nevada
My Commission Expires July 6, 1961

FILED
Oct. 15. 1959
STATE ENGINEER'S OFFICE

SCALE: 1" = 100'

100 50 0 100 200 300 400 FT.

MAP
TO ACCOMPANY APPLICATION TO APPROPRIATE
WATER FOR IRRIGATION & DOMESTIC USE
Wm & MURL C. RINDFLEISCH
From Underground Sources
Washoe County, Nevada

July 1959 E.P. Osgood, St. Wat. Rt. Sur.

18271