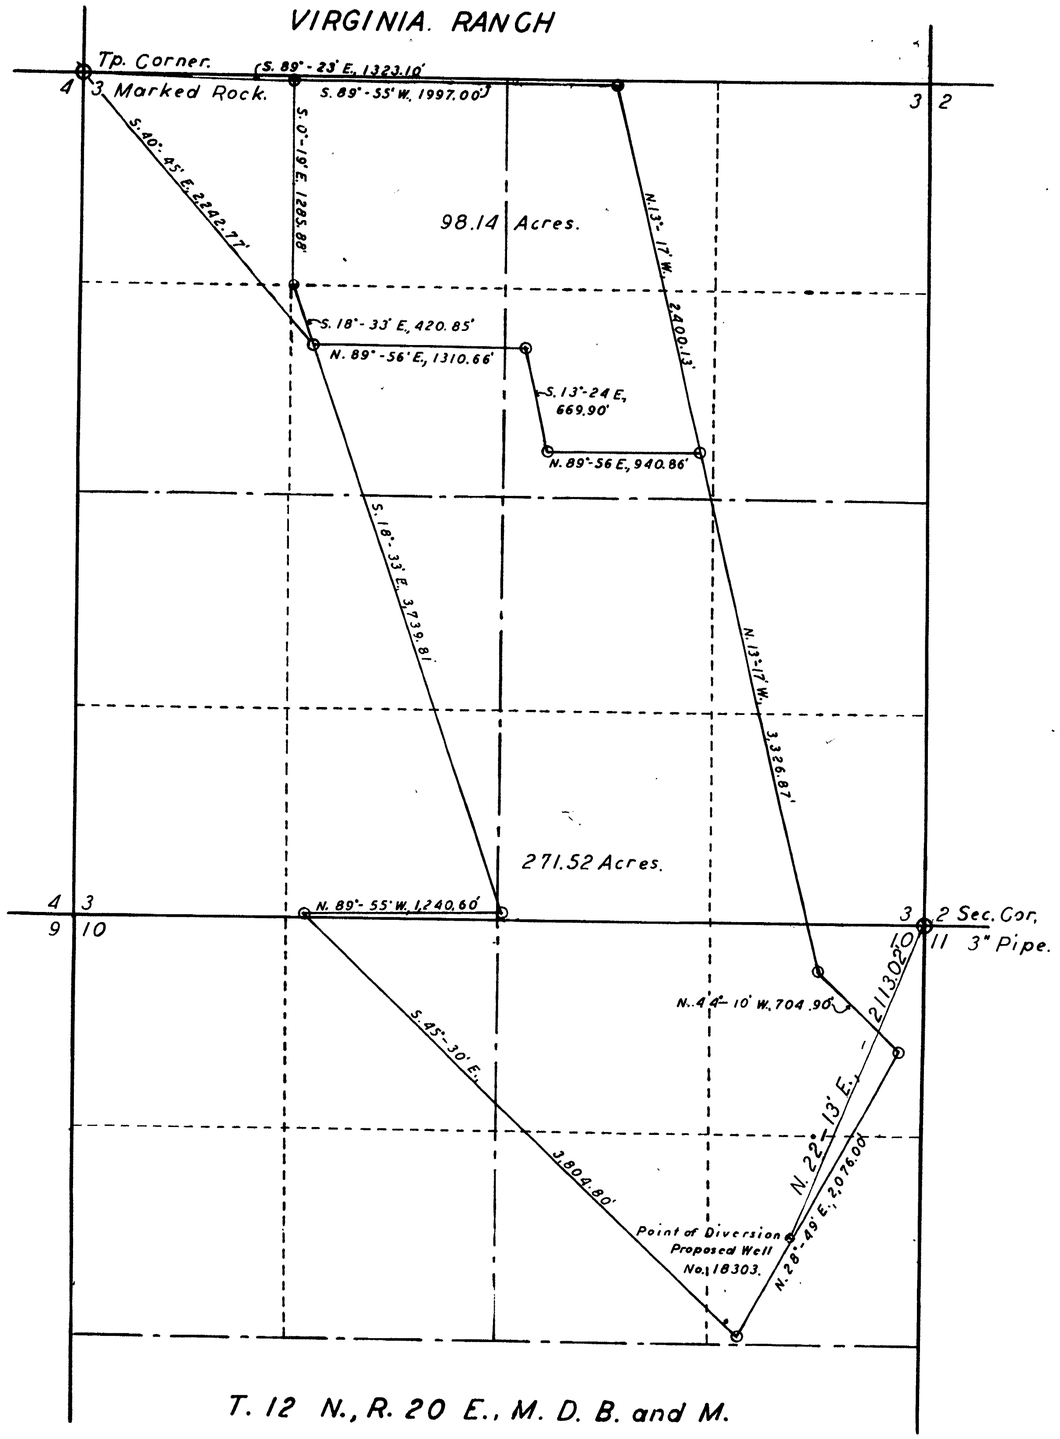

T. 12 N., R. 20 E., M. D. B. and M.

STATE OF NEVADA }
COUNTY OF ORMSBY } SS.

I, J. A. Millar, being first duly sworn, depose and say that this map, consisting of one sheet, has been correctly draw to the designated scale from field notes of a survey made by me on September 26, 1959; that it truly and correctly repre--sents the proposed location and extent of the works used to divert water from An Underground Source in Douglas County, Nevada, by Stoddard Jacobsen and Jewel Jacobsen, for Irrigation and Domestic Purposes, That the proposed point of diversion, and the boundary of all lands, showing, by forty-acre subdivisions and by bearings and distances the areas proposed to be irrigated, are fully and correctly des--ignated thereon.

J. A. Millar
State Water Right Surveyor.

Subscribed and sworn to before me this 29th day of September, 1959.

Mrs. Hilda Sherwood
Notary Public in and for Ormsby County, Nevada.
My Commission Expires July 1, 1961

FILED
Sept. 29, 1959
STATE ENGINEER'S OFFICE

OFFICE
STATE ENGINEER
1959 SEP 29 PM 2 55

MAP
TO ACCOMPANY APPLICATION
TO APPROPRIATE WATER FOR
IRRIGATION AND DOMESTIC PURPOSES
FROM AN UNDERGROUND SOURCE
BY STODDARD AND JEWEL JACOBSEN
Scale :- 1 inch = 500 feet.

18303