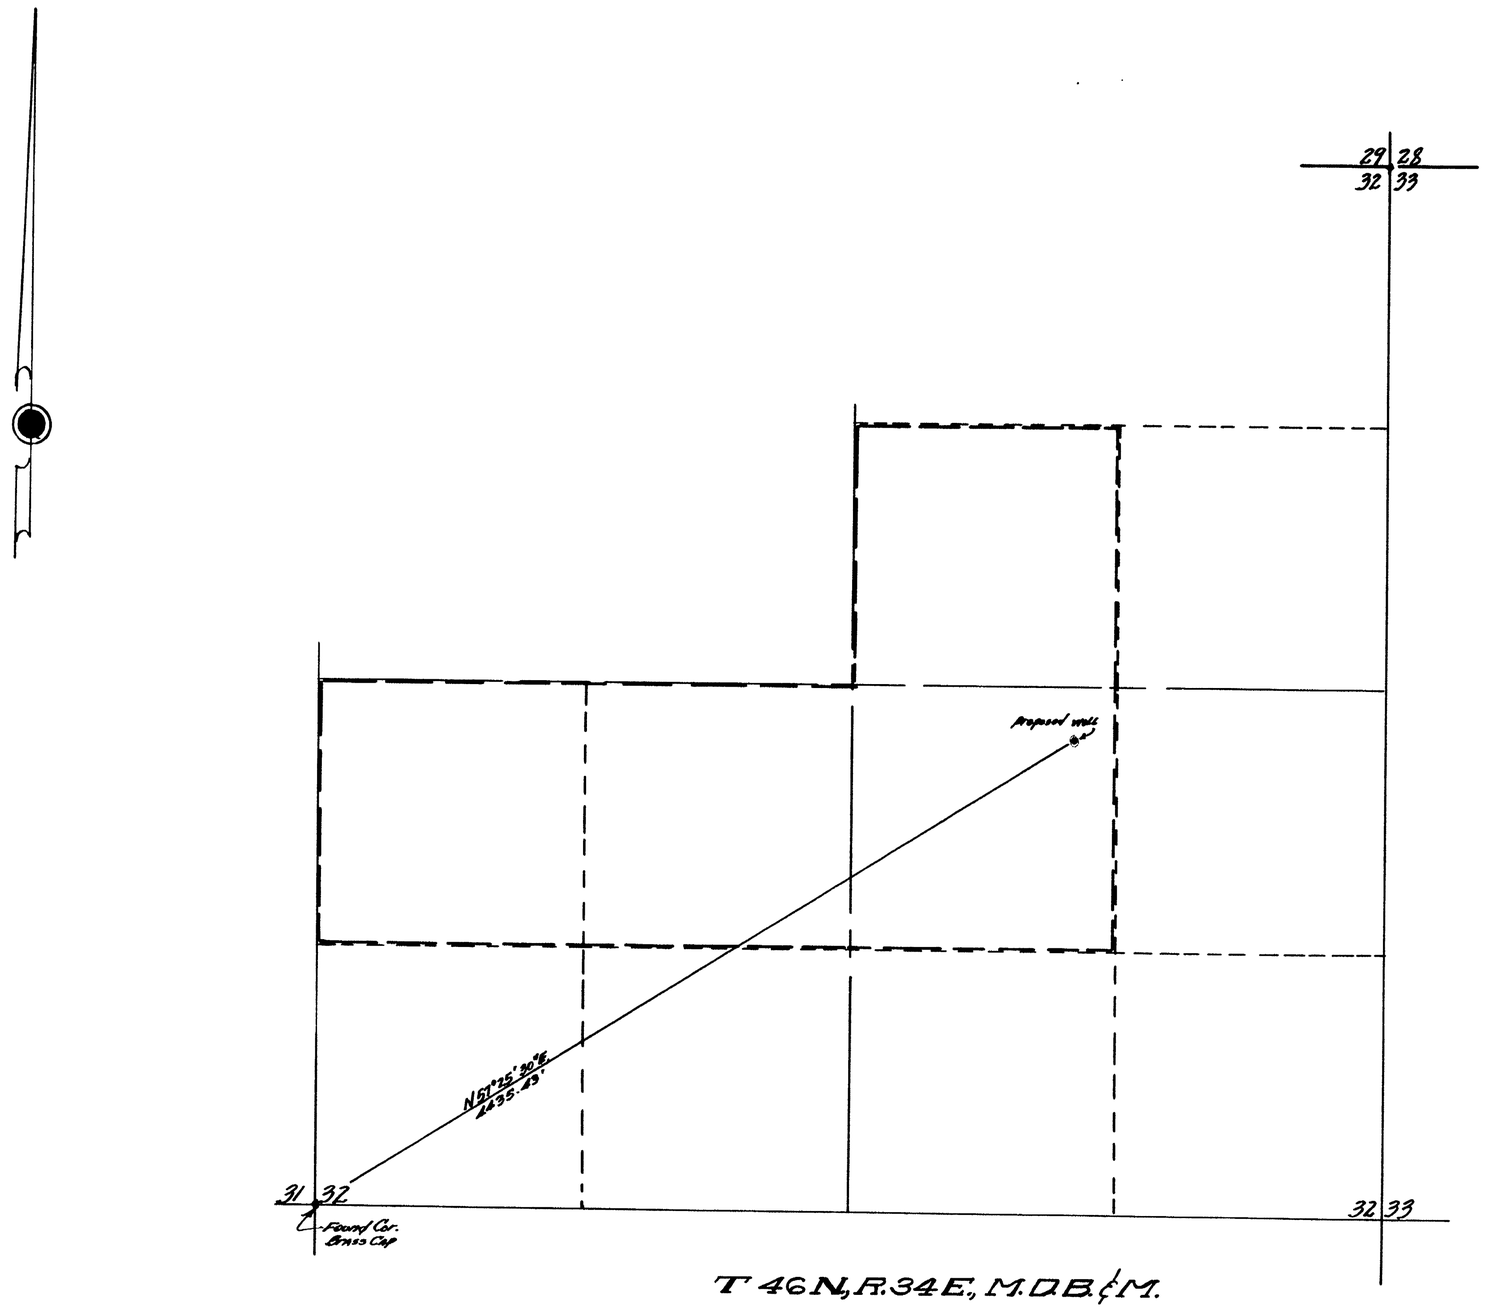

STATE OF NEVADA
COUNTY OF HUMBOLDT } S. S.

I, Richard M. Block, being first duly sworn deposes and say that this map, consisting of one sheet, has been carefully drawn to the designated scale from field notes of a survey made by me between the 20th day of October and the 31st day of October, 1959. that it truly and correctly represents the proposed location and extent of the works used to divert water from underground in Humboldt County, by HENRY and CANDIDA MARCUERQUIAGA. (dba. Riverside Ranch). for irrigation and stockwater purposes. That the proposed point of diversion, the approximate location and size of the diverting channel, all reservoirs or basins the location and names of all other works which will cross or connect with the proposed works, and the boundary of all lands, showing by 40-acre subdivisions the areas proposed to be irrigated are fully and correctly designated thereon.

Richard M. Block
STATE WATER RIGHT SURVEYOR

Subscribed and sworn to before me, this 16th day of November, 1959

Donalyn Leighton
Notary Public in and for Humboldt County, Nevada
My Comm. Exp: 9/19/61

SCALE: 1" = 400'

0 100 200 300 400 1200 2000'

FILED
Nov. 18, 1959
STATE ENGINEER'S OFFICE

1959 NOV 18 PM 1 47

MAP

TO ACCOMPANY APPLICATION TO APPROPRIATE WATER FOR IRRIGATION & STOCKWATER BY ~ HENRY & CANDIDA MARCUERQUIAGA dba RIVERSIDE RANCH FROM UNDERGROUND

18306