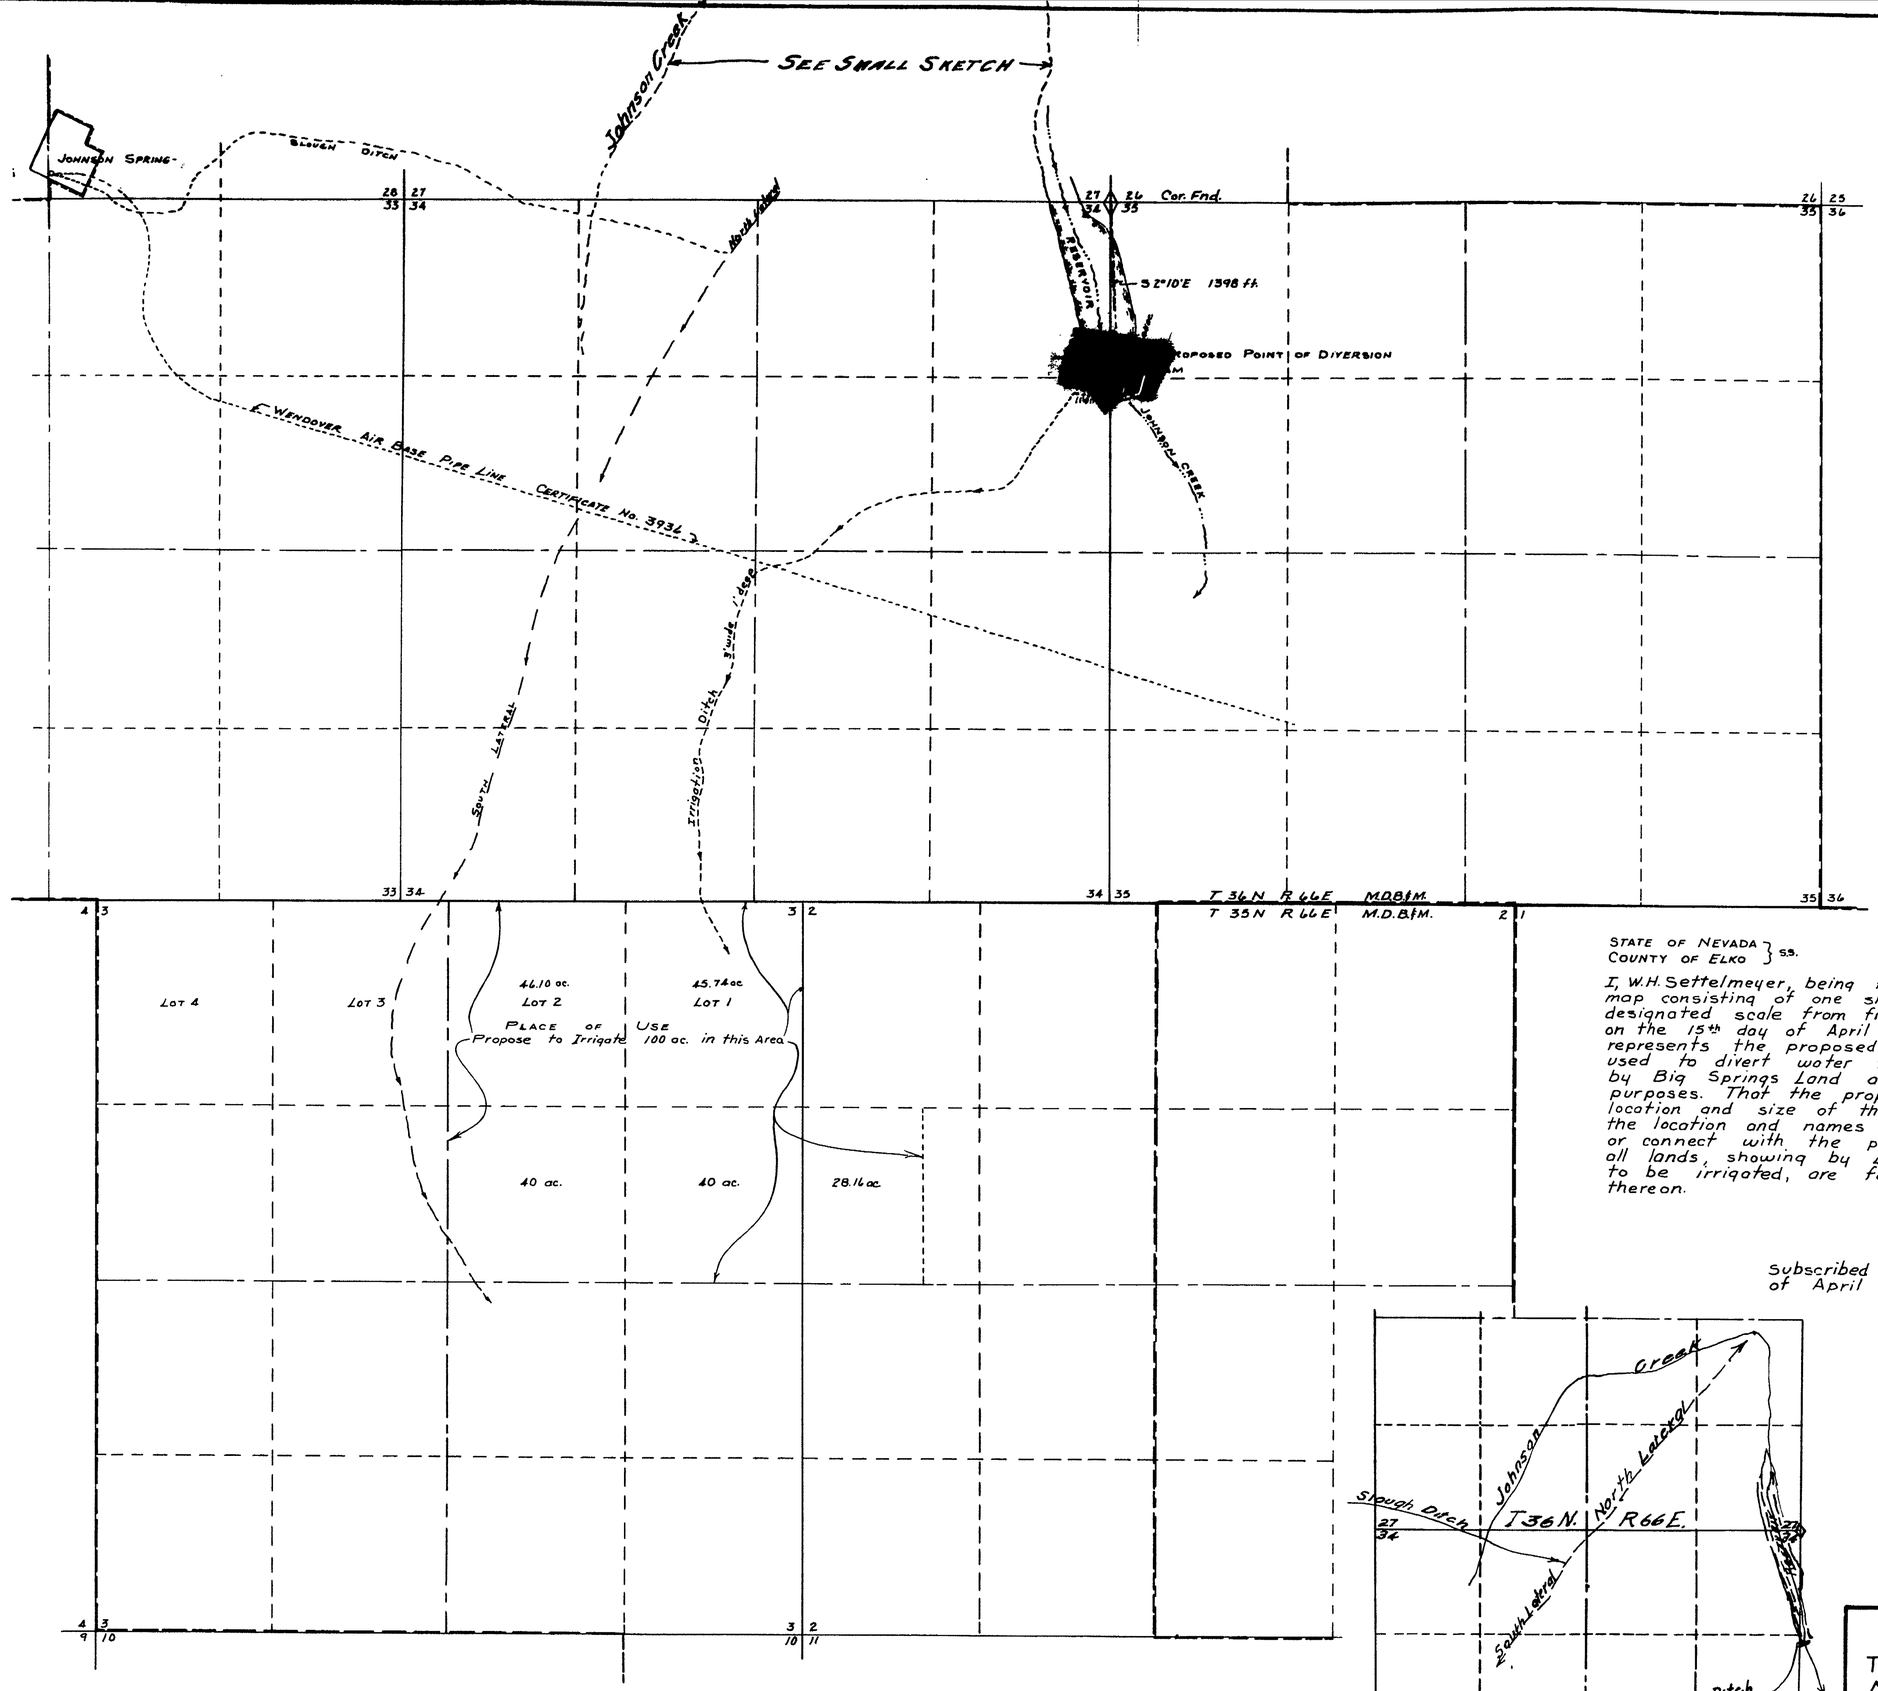

STATE OF NEVADA }
COUNTY OF ELKO } SS.

I, W.H. Settelmeyer, being first duly sworn, depose and say that this map consisting of one sheet has been correctly drawn to the designated scale from field notes of a survey made by me on the 15th day of April 1960; that it truly and correctly represents the proposed location and extent of the works used to divert water from Johnson Creek in Elko County by Big Springs Land and Cattle Company, for irrigation purposes. That the proposed point of diversion, the approximate location and size of the diverting channel, all reservoirs or basins the location and names of all other works which will cross or connect with the proposed works, and the boundary of all lands, showing by 40acre subdivisions, the areas proposed to be irrigated, are fully and correctly designated thereon.

W.H. Settelmeyer
STATE WATER RIGHT SURVEYOR

Subscribed and sworn to before me this 18th day of April 1960.

Frank Wermeuil
NOTARY PUBLIC IN AND FOR ELKO COUNTY, NEV.

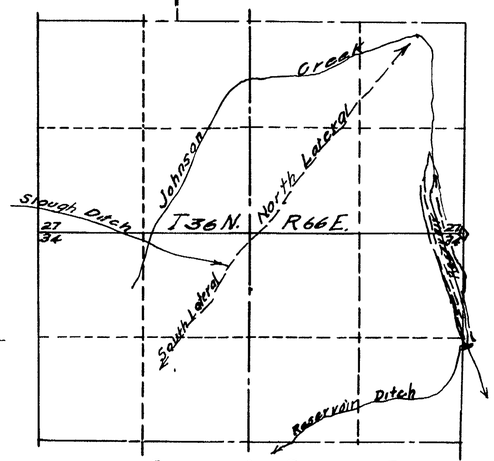

SKETCH OF JOHNSON CREEK
SCALE 1" = 1000'

0 250 500 1000 2000 3000
Scale 1" = 600'

FILED
Apr. 25, 1960
STATE ENGINEER'S OFFICE

MAP
TO ACCOMPANY APPLICATION TO APPROPRIATE WATER FOR IRRIGATION BY BIG SPRINGS LAND AND CATTLE COMPANY FROM JOHNSON CREEK

18310