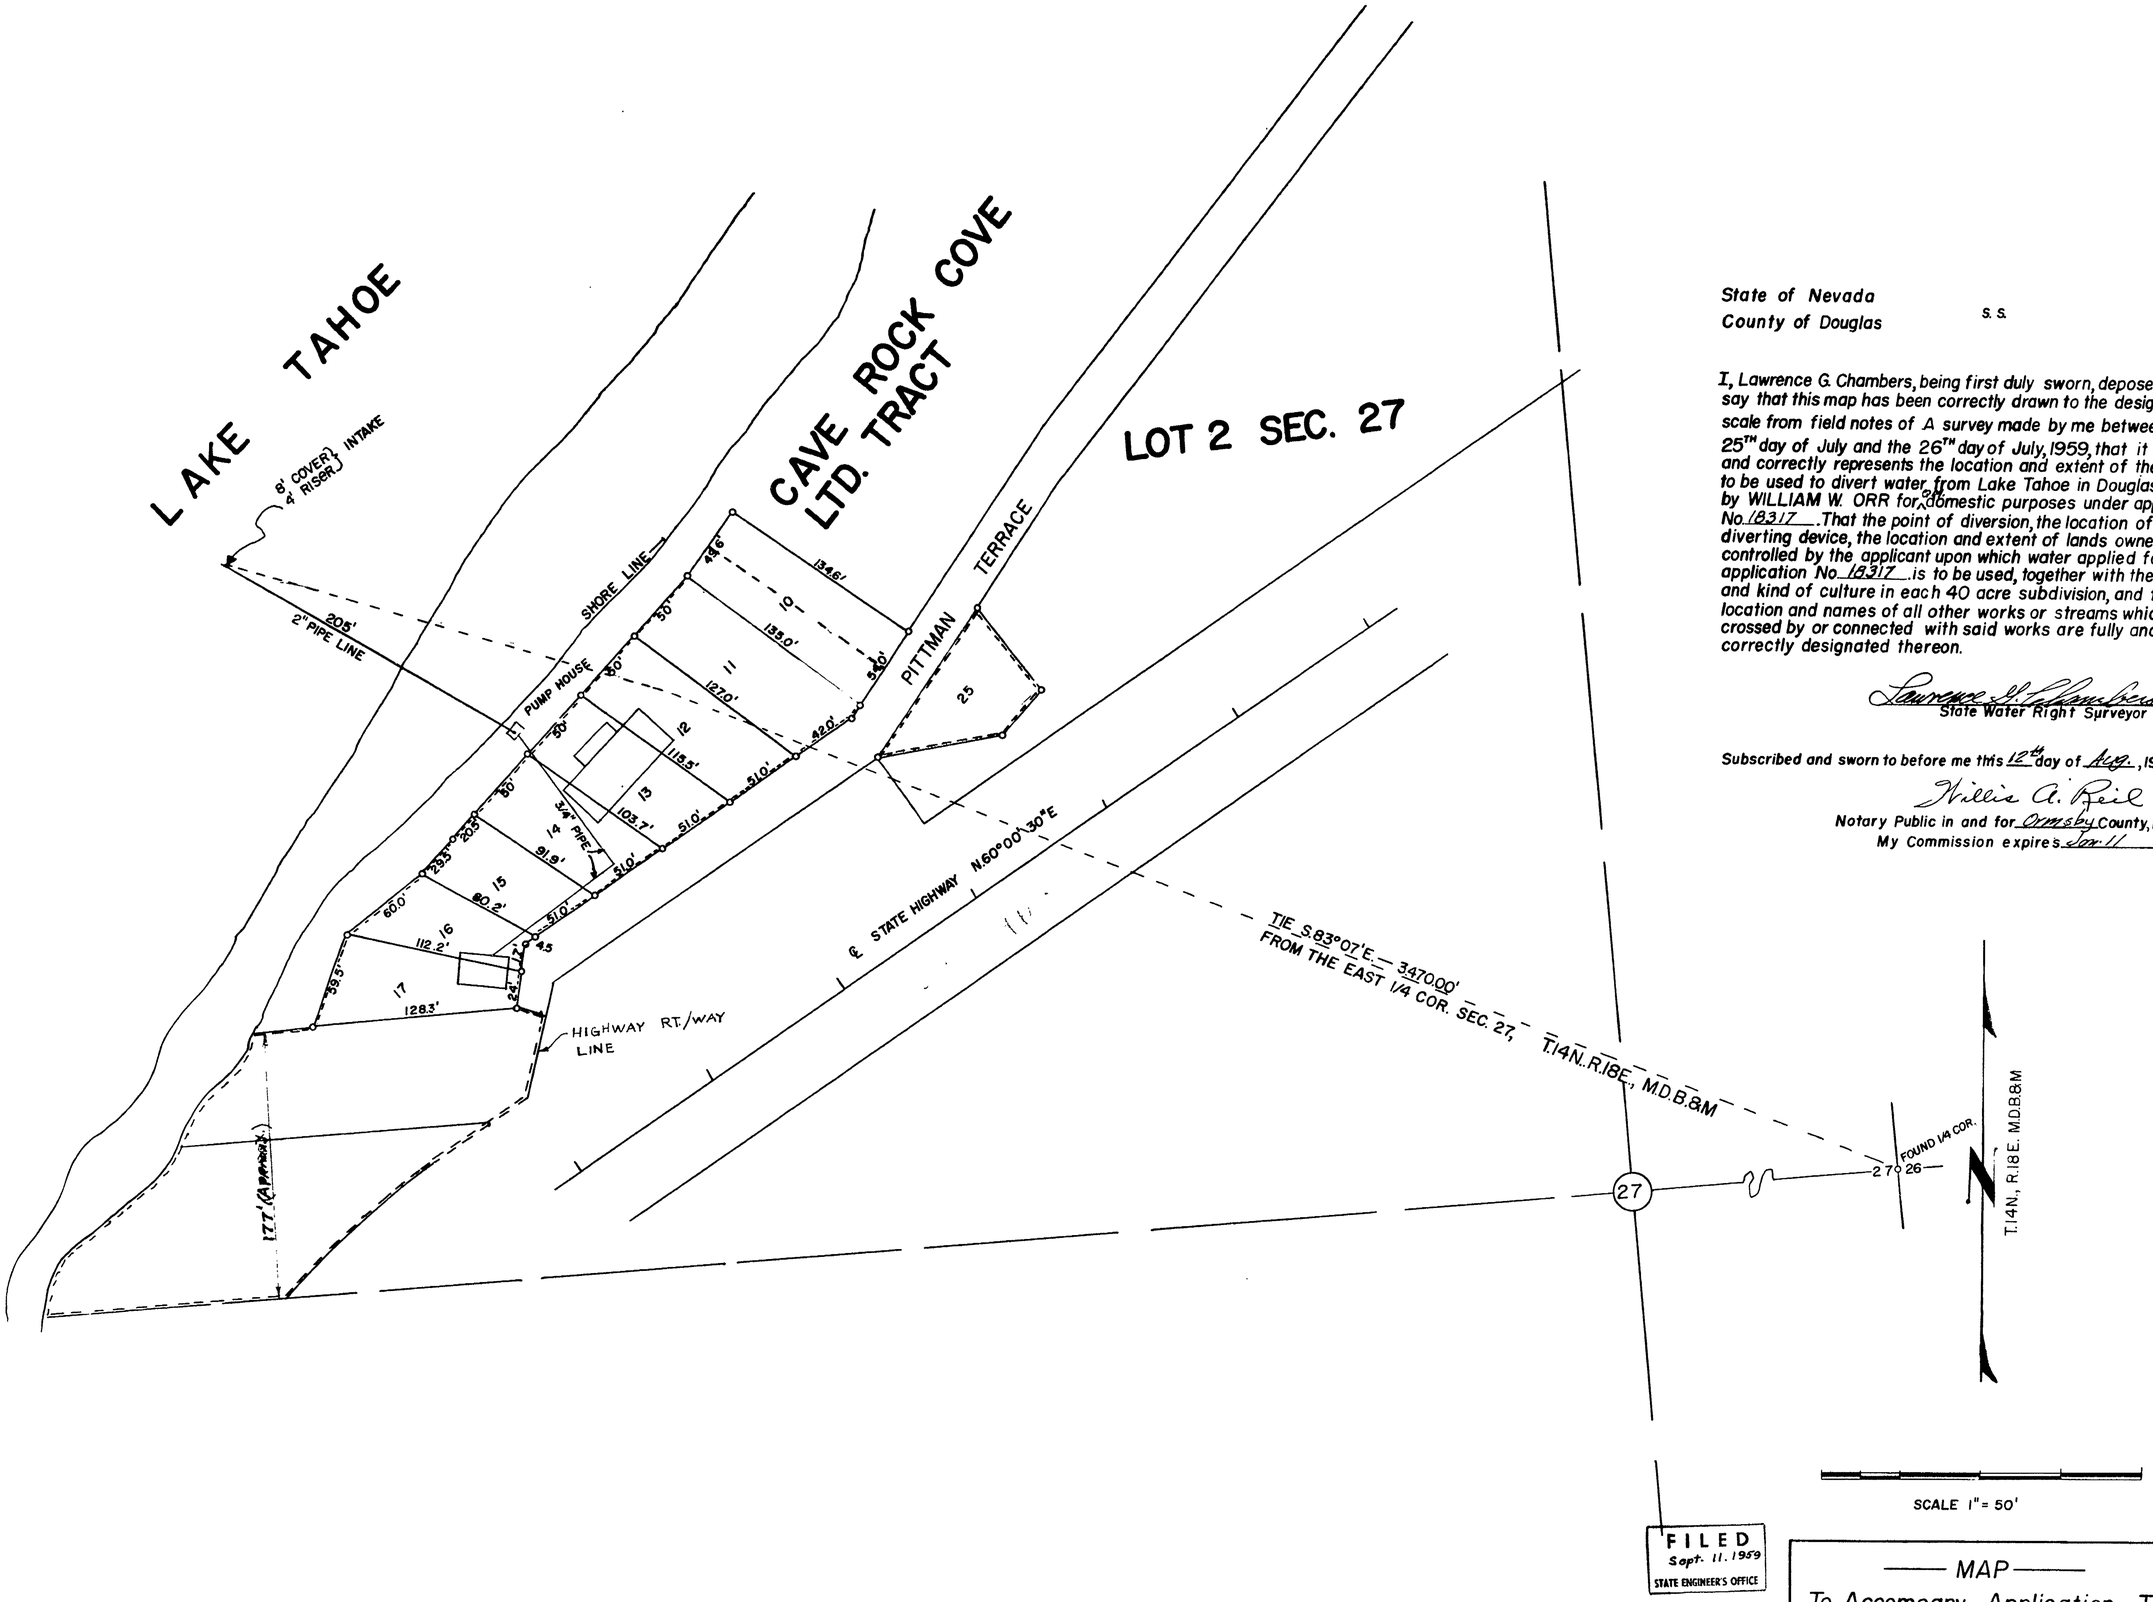

State of Nevada
County of Douglas S. S.

I, Lawrence G. Chambers, being first duly sworn, depose and say that this map has been correctly drawn to the designated scale from field notes of A survey made by me between the 25TH day of July and the 26TH day of July, 1959, that it truly and correctly represents the location and extent of the works to be used to divert water from Lake Tahoe in Douglas County by WILLIAM W. ORR for domestic purposes under application No. 18317. That the point of diversion, the location of the diverting device, the location and extent of lands owned or controlled by the applicant upon which water applied for under application No. 18317 is to be used, together with the area and kind of culture in each 40 acre subdivision, and the location and names of all other works or streams which are crossed by or connected with said works are fully and correctly designated thereon.

Lawrence G. Chambers
State Water Right Surveyor

Subscribed and sworn to before me this 12th day of Aug., 1959.

Willis A. Reil
Notary Public in and for Ormsby County, Nevada
My Commission expires Jan. 11, 1960

FILED
Sept. 11, 1959
STATE ENGINEER'S OFFICE

CERTIFICATE No. 5503 ISSUED April 12, 1963

— MAP —
To Accompany Application To Appropriate Water From
LAKE TAHOE By
WILLIAM W. ORR
For Quasi-Municipal (Domestic) Purposes

18317