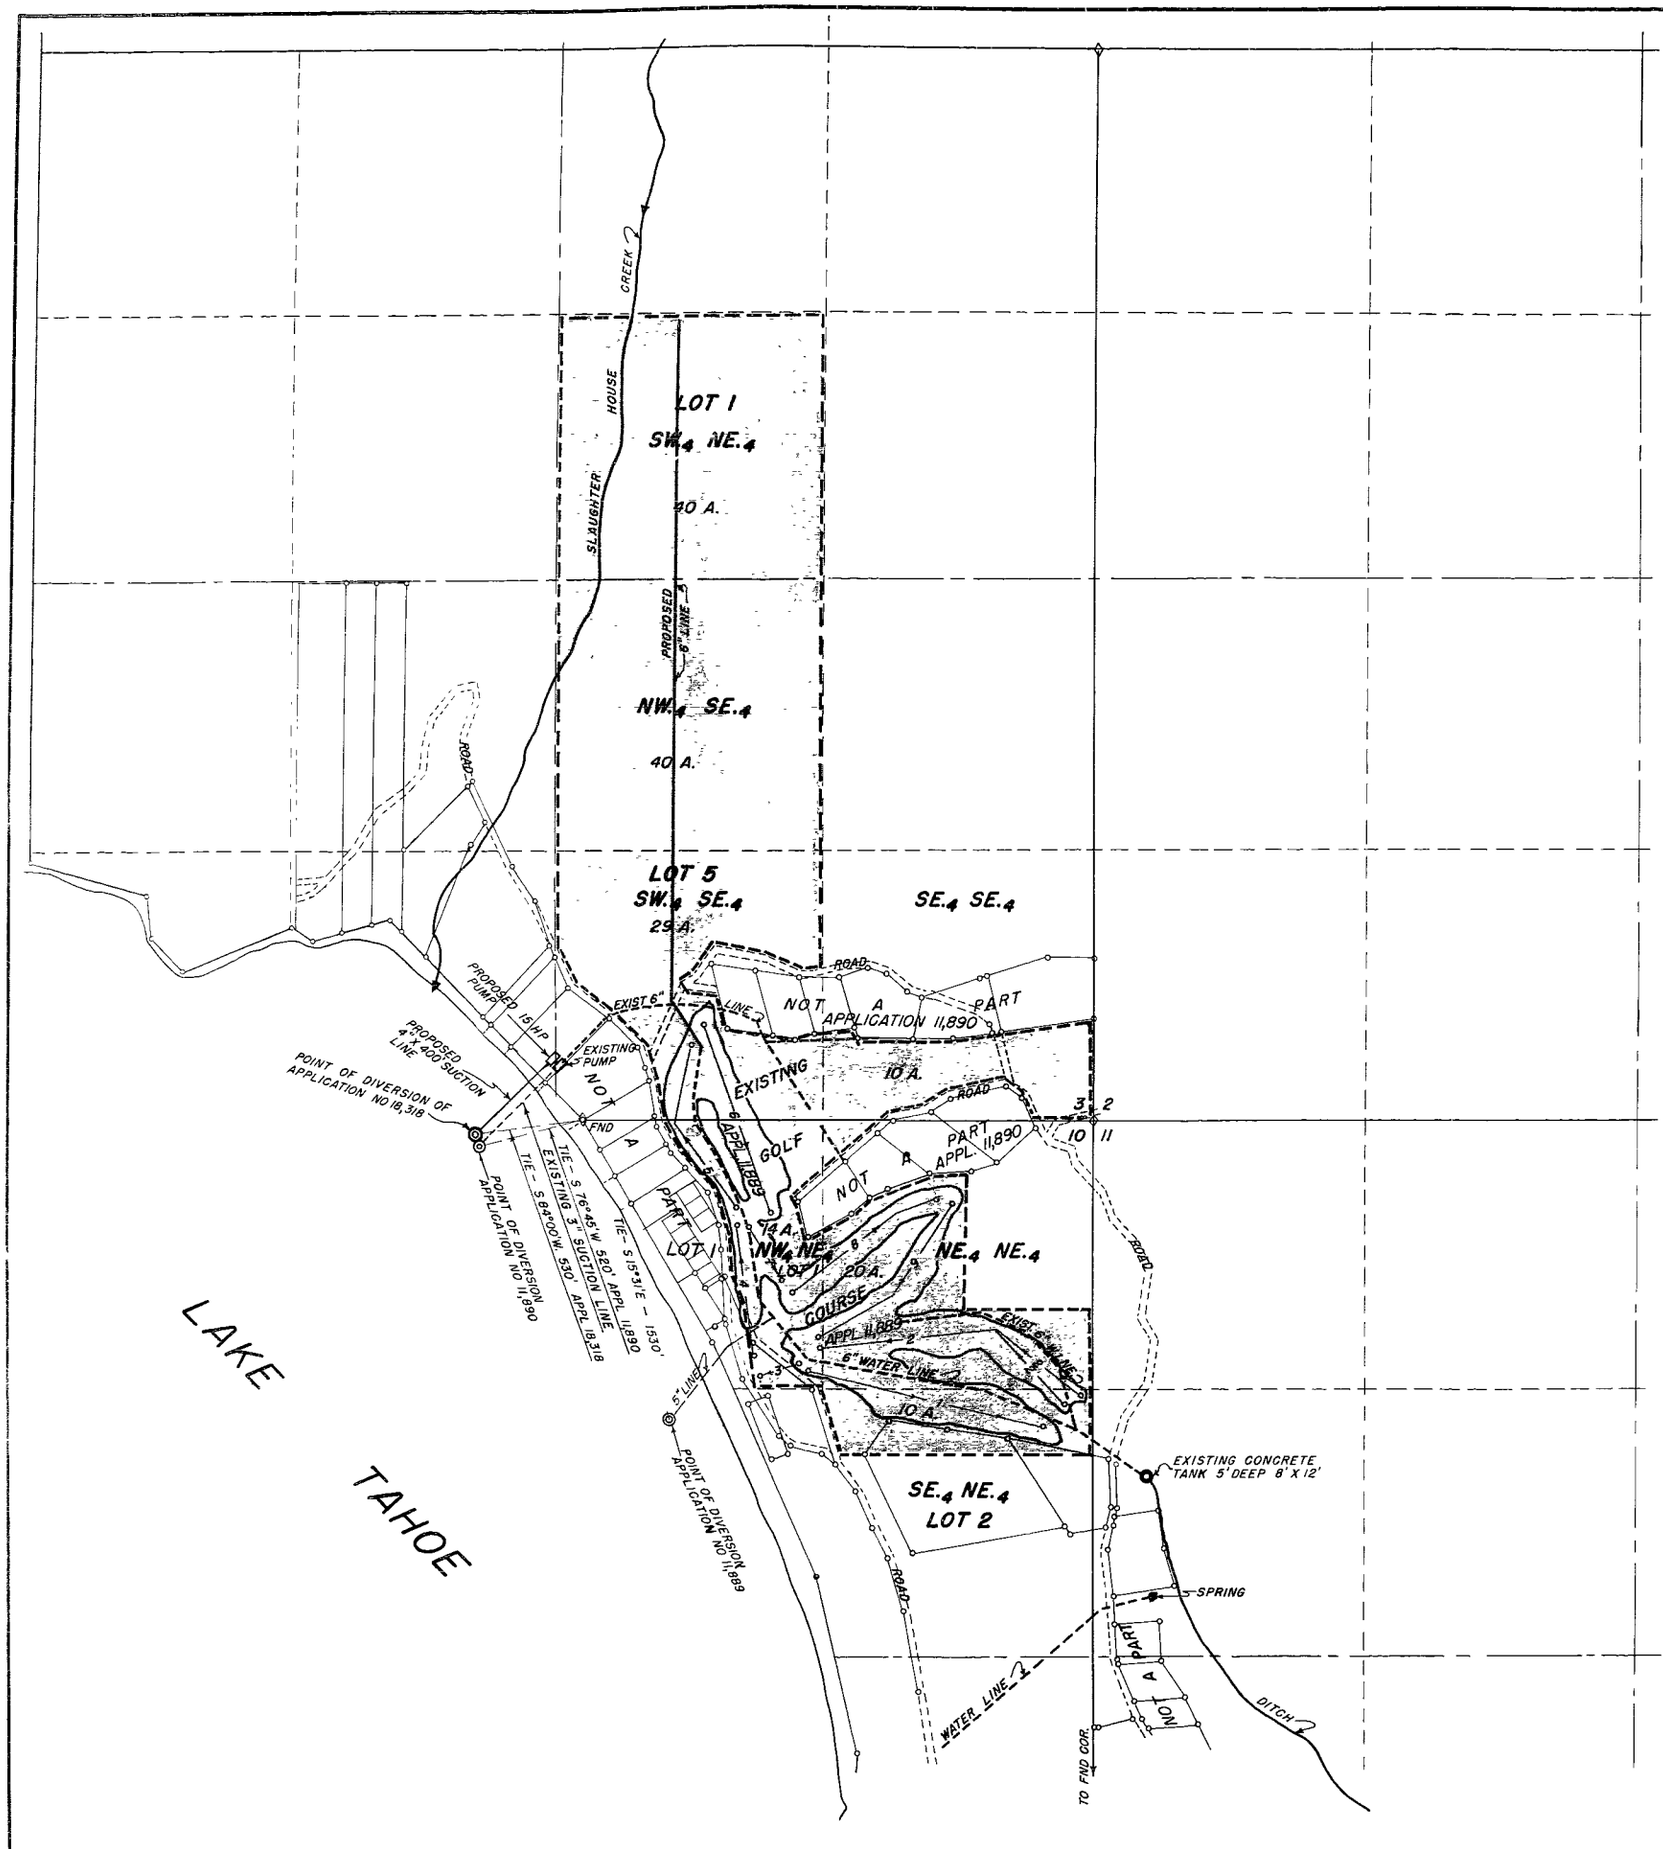

STATE OF NEVADA
COUNTY OF WASHOE

I, JOHN E CURRAN, BEING FIRST DULY SWORN, DEPOSE AND SAY THAT THIS MAP, CONSISTING OF ONE SHEET, HAS BEEN CORRECTLY DRAWN TO THE DESIGNATED SCALE FROM FIELD NOTES OF A SURVEY MADE BY ME IN SEPTEMBER AND DECEMBER 1959; THAT IT TRULY AND CORRECTLY REPRESENTS THE PROPOSED LOCATION AND EXTENT OF THE WORKS USED TO DIVERT WATER FROM LAKE TAHOE, IN DOUGLAS COUNTY, BY THE GLENBROOK COMPANY FOR IRRIGATION PURPOSES. THAT THE PROPOSED POINT OF DIVERSION, THE APPROXIMATE LOCATION AND SIZES OF THE DIVERTING PIPE LINES, STORAGE TANK AND ALL OTHER WORKS WHICH WILL CROSS OR CONNECT WITH THE PROPOSED WORKS, AND THE BOUNDARY OF ALL LANDS, SHOWING BY 40-ACRE SUBDIVISIONS, THE AREAS PROPOSED TO BE IRRIGATED, ARE FULLY AND CORRECTLY DESIGNATED THEREON.

John E Curran
STATE WATER RIGHT SURVEYOR

SUBSCRIBED AND SWORN TO BEFORE ME THIS 24th DAY OF March, 1960.

Gareth J Nelson
NOTARY PUBLIC IN AND FOR WASHOE COUNTY, NEVADA

MY COMMISSION EXPIRES July 21, 1963.

FILED
Mar 25, 1960
STATE ENGINEER'S OFFICE

MAP
TO ACCOMPANY APPLICATION TO APPROPRIATE WATER FROM LAKE TAHOE BY THE GLENBROOK COMPANY, DOUGLAS COUNTY, NEVADA FOR RECREATIONAL PURPOSES & IRRIGATION FOR GOLF COURSE.

SCALE: 1" = 400'