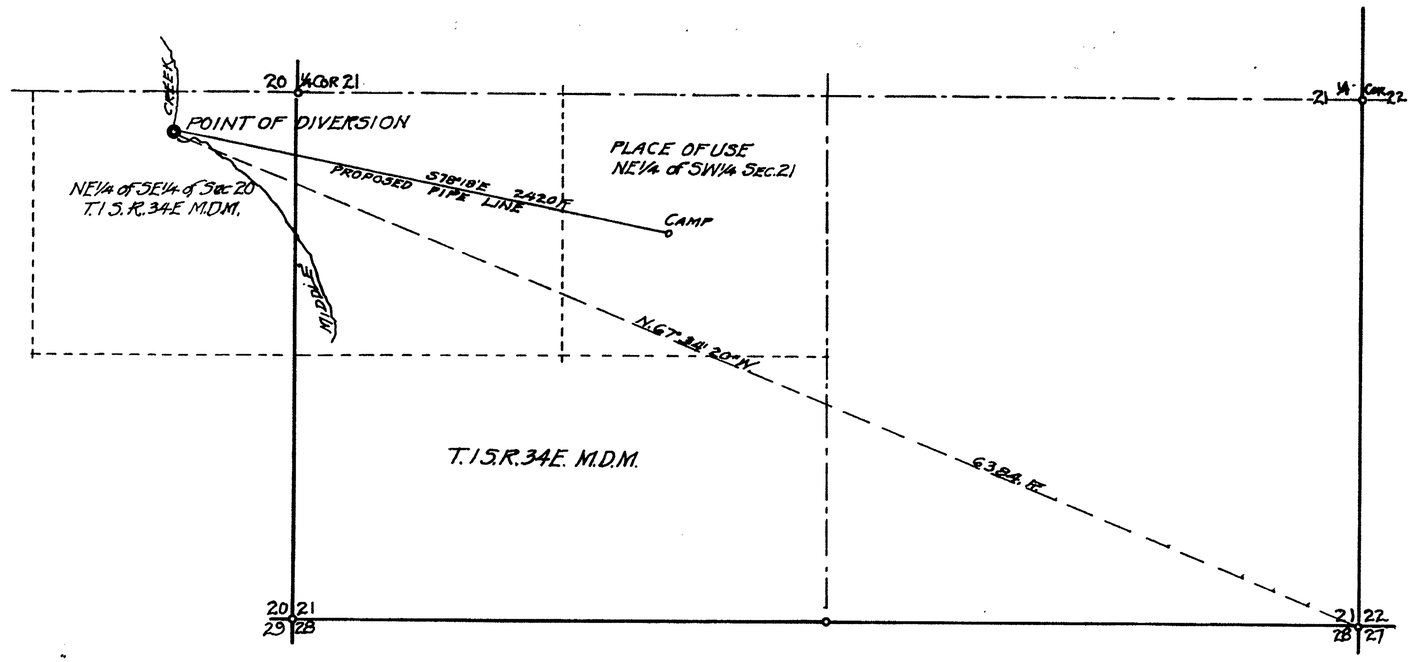

State of Nevada
County of Mineral } ss.

I, L. B. Spencer, being duly sworn, deposes and says that this map has been correctly drawn to the designated scale from the field notes of a survey made by me on 24th day of March, 1960; that it truly and correctly shows the extent of the proposed works used to divert the water from Middle Creek, in Esmeralda County for Mining, Milling & Domestic Purposes by the APEX CINNEBAR MINING CORPORATION. That the Point of Diversion, Place of Use, and all other works are fully and correctly shown.

L. B. Spencer
State Water Right Surveyor.

Subscribed and sworn to before me this 25th day of March, 1960

L. E. Courtline
Notary Public in and for Mineral County, Nevada.

FILED
Mar. 28, 1960
STATE ENGINEER'S OFFICE

1960 MAR 28 AM 10 55

SCALE IN FEET
0 200 400 800 1200 1600 2000

MAP
TO ACCOMPANY APPLICATION TO APPROPRIATE WATER FOR MINING, MILLING & DOMESTIC USE BY APEX CINNEBAR MINING CORP. FROM MIDDLE CREEK IN ESMERALDA COUNTY, NEVADA.

SCALE 1" = 400 ft. SURVEYED 3-24-60
BY L. B. SPENCER ST. W.R. SURVEYOR
MINA, NEVADA.

18324