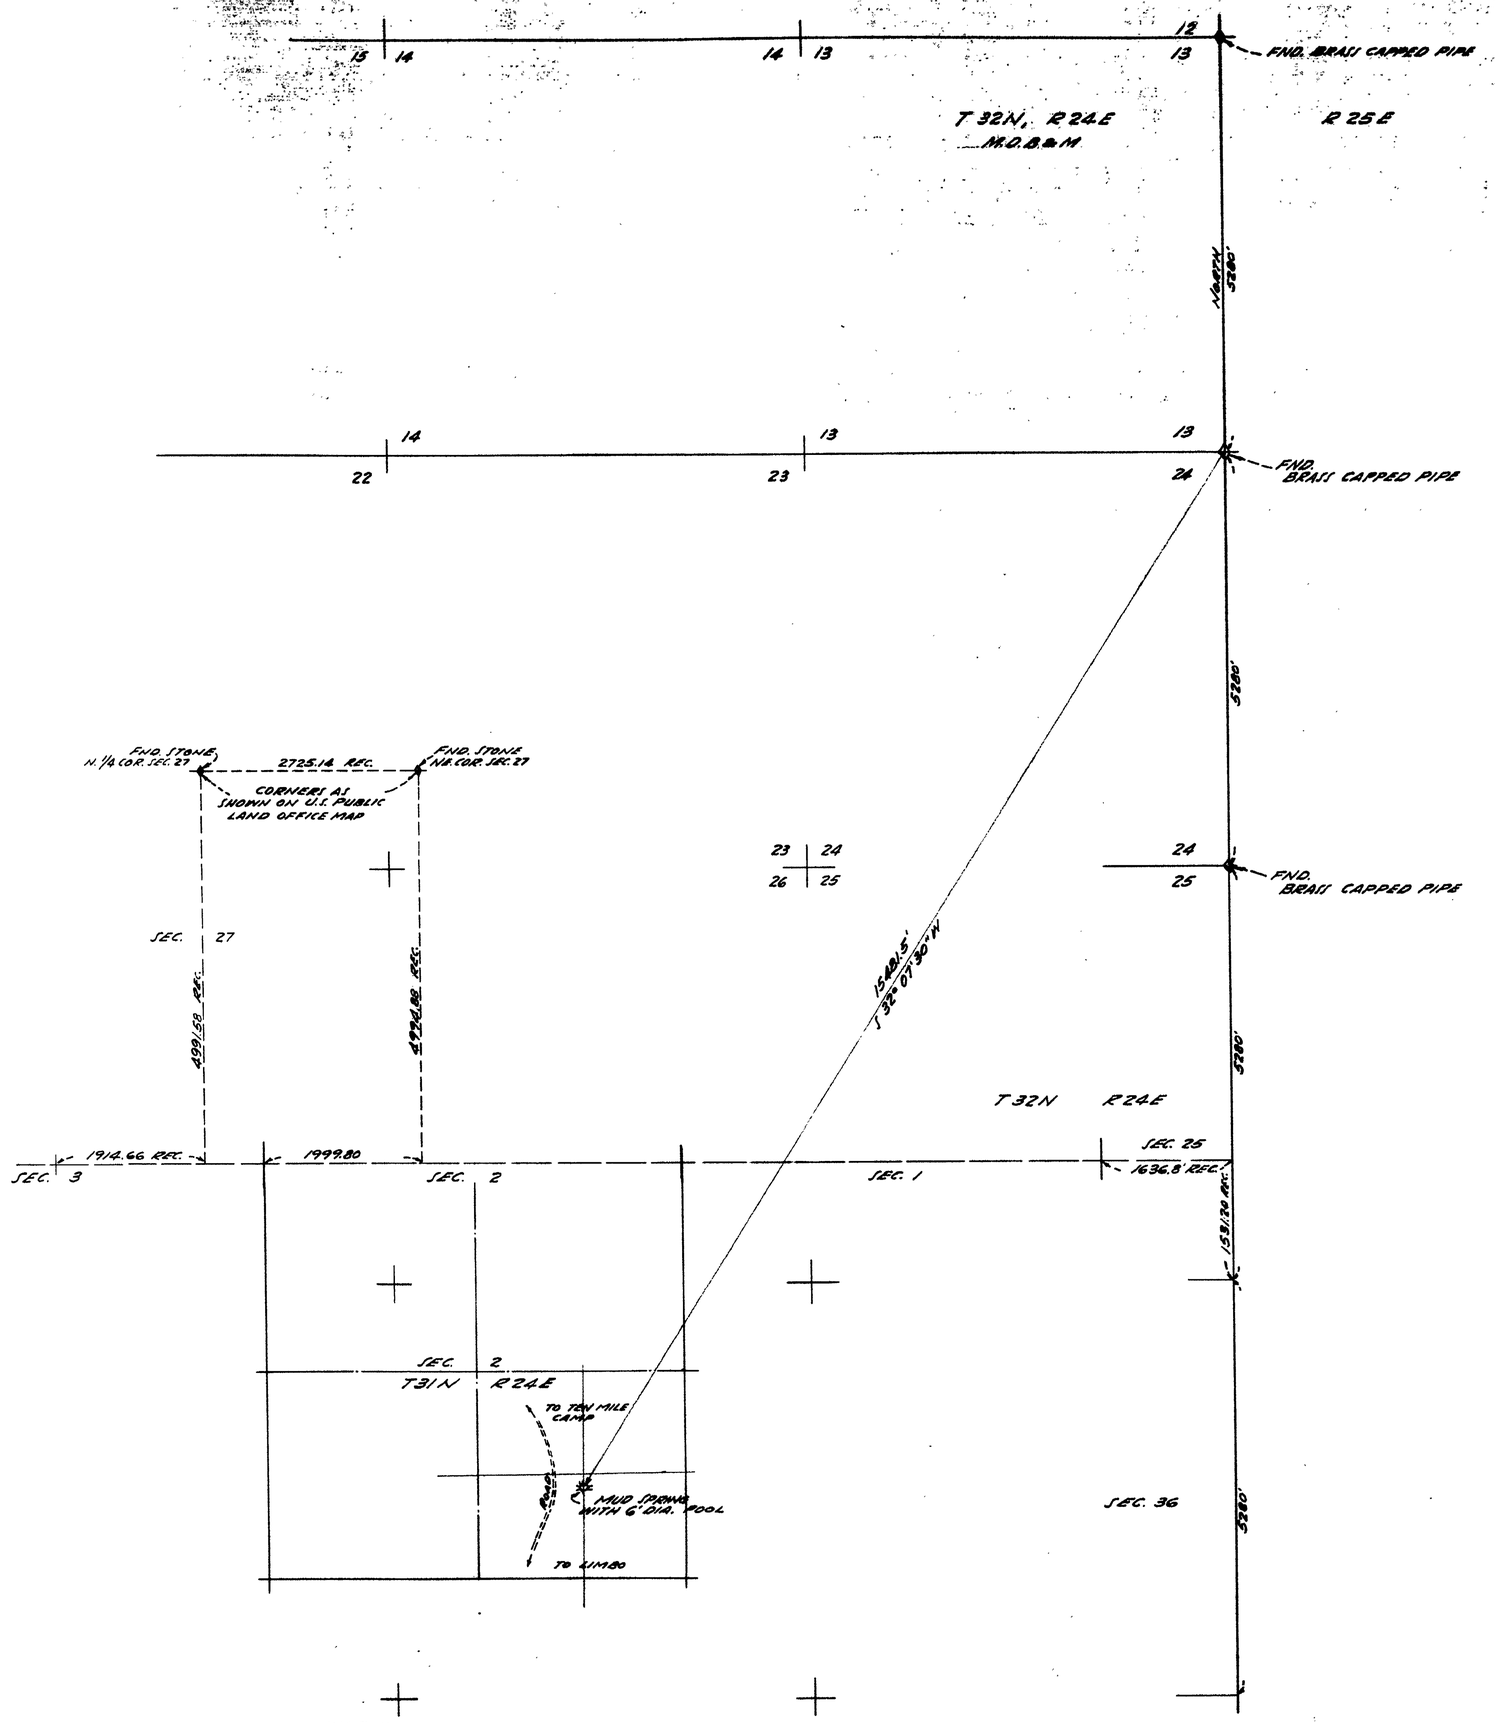

BASIS OF BEARING
U.S. PUBLIC LAND OFFICE RECORD

NOTE:
T31N, R24E AND T32N, R24E ARE SHOWN AS OVERLAPPING, INFORMATION OBTAINED FROM U.S. PUBLIC LAND OFFICE MAPS.

STATE OF NEVADA
COUNTY OF WASHOE } SS

I, JAMES N. NELSON, BEING FIRST DULY SWORN, DEPOSE AND SAY THAT THIS MAP, HAS BEEN CORRECTLY DRAWN TO THE DESIGNATED SCALE FROM FIELD NOTES OF A SURVEY MADE BY ME BETWEEN THE 28TH DAY OF JUNE AND THE 29TH DAY OF JUNE 1959; THAT IT TRULY AND CORRECTLY REPRESENTS THE LOCATION AND EXTENT OF THE WORKS USED TO DIVERT WATER FROM MUD SPRING, IN PERSHING COUNTY, BY COWLES BROS. INC. FOR STOCKWATERING PURPOSES. THE POINT OF DIVERSION, THE PLACE AND MANNER OF USE, AND THE LOCATION AND NAMES OF ALL OTHER WORKS OR STREAMS WHICH ARE CROSSED BY, OR CONNECTED WITH SAID WORKS, ARE FULLY AND CORRECTLY DESIGNATED THEREON.

James N. Nelson
STATE WATER-RIGHT SURVEYOR

SUBSCRIBED AND SWORN TO BEFORE ME THIS 10 DAY OF August 1959

William E. McNabb
NOTARY PUBLIC IN AND FOR WASHOE COUNTY, NEVADA
MY COMMISSION EXPIRES August 9-1960.

0 1 2 3 4
SCALE: 1" = 1000'

FILED
Sept. 21, 1959.
STATE ENGINEER'S OFFICE

OFFICE
ENGINEER

1959 AUG 13 PM 3 02

OFFICE
ENGINEER

SEP 21 PM 3 22

MAP

TO ACCOMPANY APPLICATION TO APPROPRIATE WATER FOR STOCKWATERING

BY COWLES BROS. INC.
FROM MUD SPRING

LOCATED IN S.E. 1/4 SECTION 2, T31N, R24E, M.D.B.&M.

CERTIFICATE No. 5199 ISSUED Sept. 13, 1961

18343

18343 #113