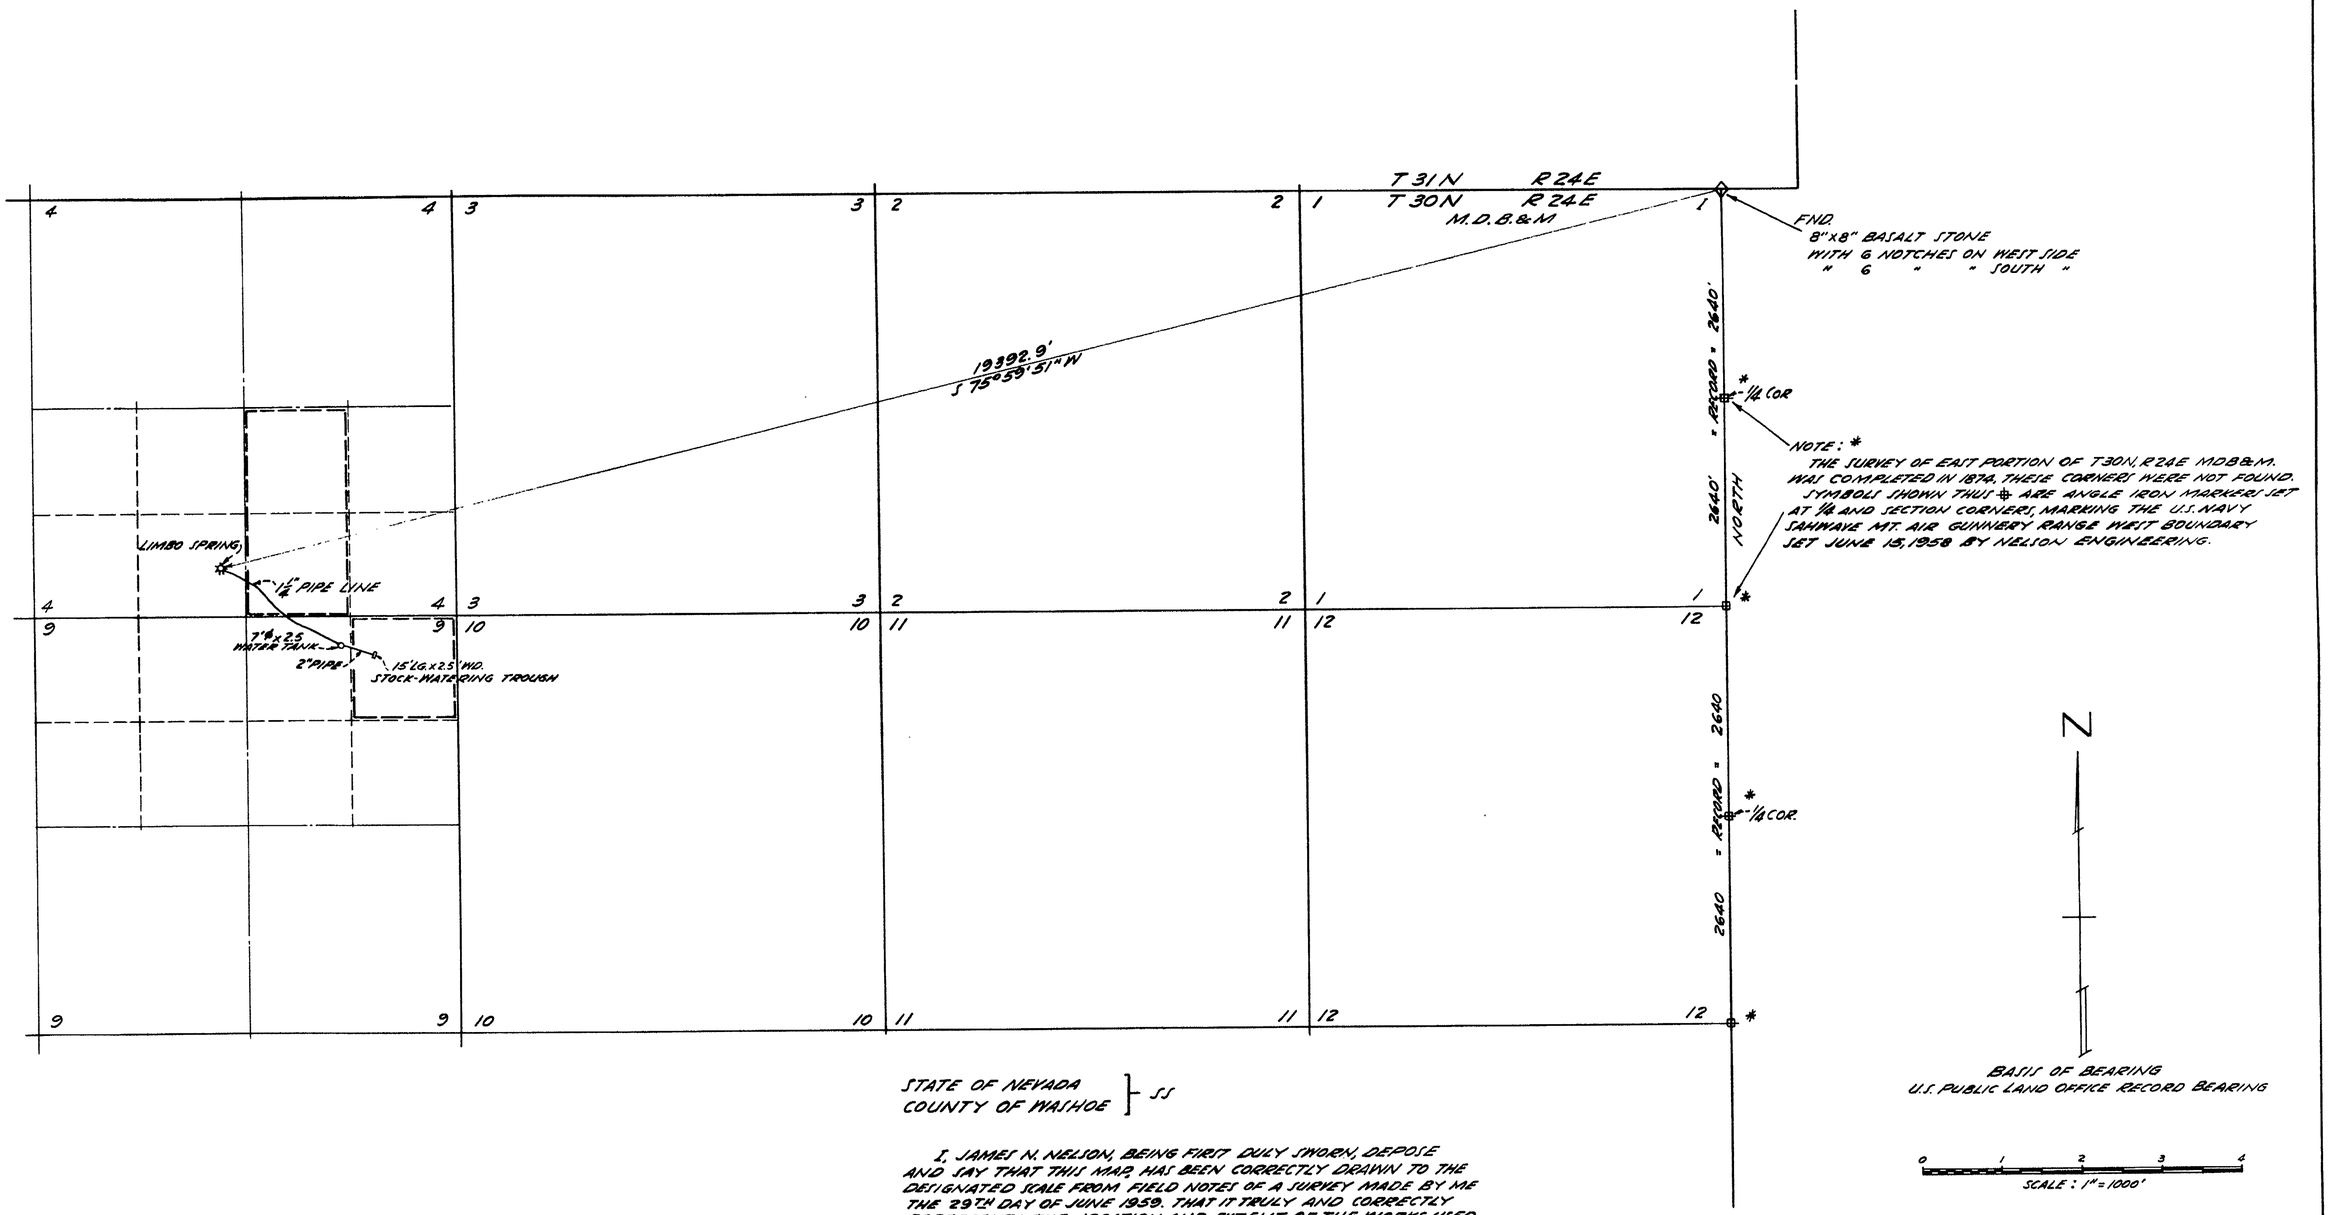

STATE OF NEVADA
COUNTY OF WASHOE } SS

I, JAMES N. NELSON, BEING FIRST DULY SWORN, DEPOSE AND SAY THAT THIS MAP HAS BEEN CORRECTLY DRAWN TO THE DESIGNATED SCALE FROM FIELD NOTES OF A SURVEY MADE BY ME THE 29TH DAY OF JUNE 1959. THAT IT TRULY AND CORRECTLY REPRESENTS THE LOCATION AND EXTENT OF THE WORKS USED TO DIVERT WATER FROM LIMBO SPRING IN PERSHING COUNTY, BY COWLES BROS. INC. FOR STOCKWATERING PURPOSES, THAT THE POINT OF DIVERSION, THE LOCATION AND SIZE OF THE DIVERTING CONDUIT, THE PLACE AND MANNER OF USE, THE LOCATION AND NAMES OF ALL OTHER WORKS OR STREAMS WHICH ARE CROSSED BY OR CONNECTED WITH SAID WORKS, ARE TRULY AND CORRECTLY DESIGNATED THEREON.

James N. Nelson
STATE WATER RIGHT SURVEYOR

SUBSCRIBED AND SWORN TO BEFORE ME THIS 10 DAY OF August 1959

William C. McNeill
NOTARY PUBLIC IN AND FOR WASHOE COUNTY, NEVADA.
MY COMMISSION EXPIRES August 9 - 1960

FILED
Sept. 21, 1959
STATE ENGINEER'S OFFICE

1959 AUG 13 PM 3 02

CERTIFICATE No. 5200 ISSUED Sept 13, 1961

MAP

TO ACCOMPANY APPLICATION TO APPROPRIATE WATER FOR STOCK-WATERING

BY COWLES BROS. INC.
FROM LIMBO SPRING

LOCATED IN SE¼ SW¼ SEC. 4, T30N, R 24E, M.D. B AND M.

18344 #112