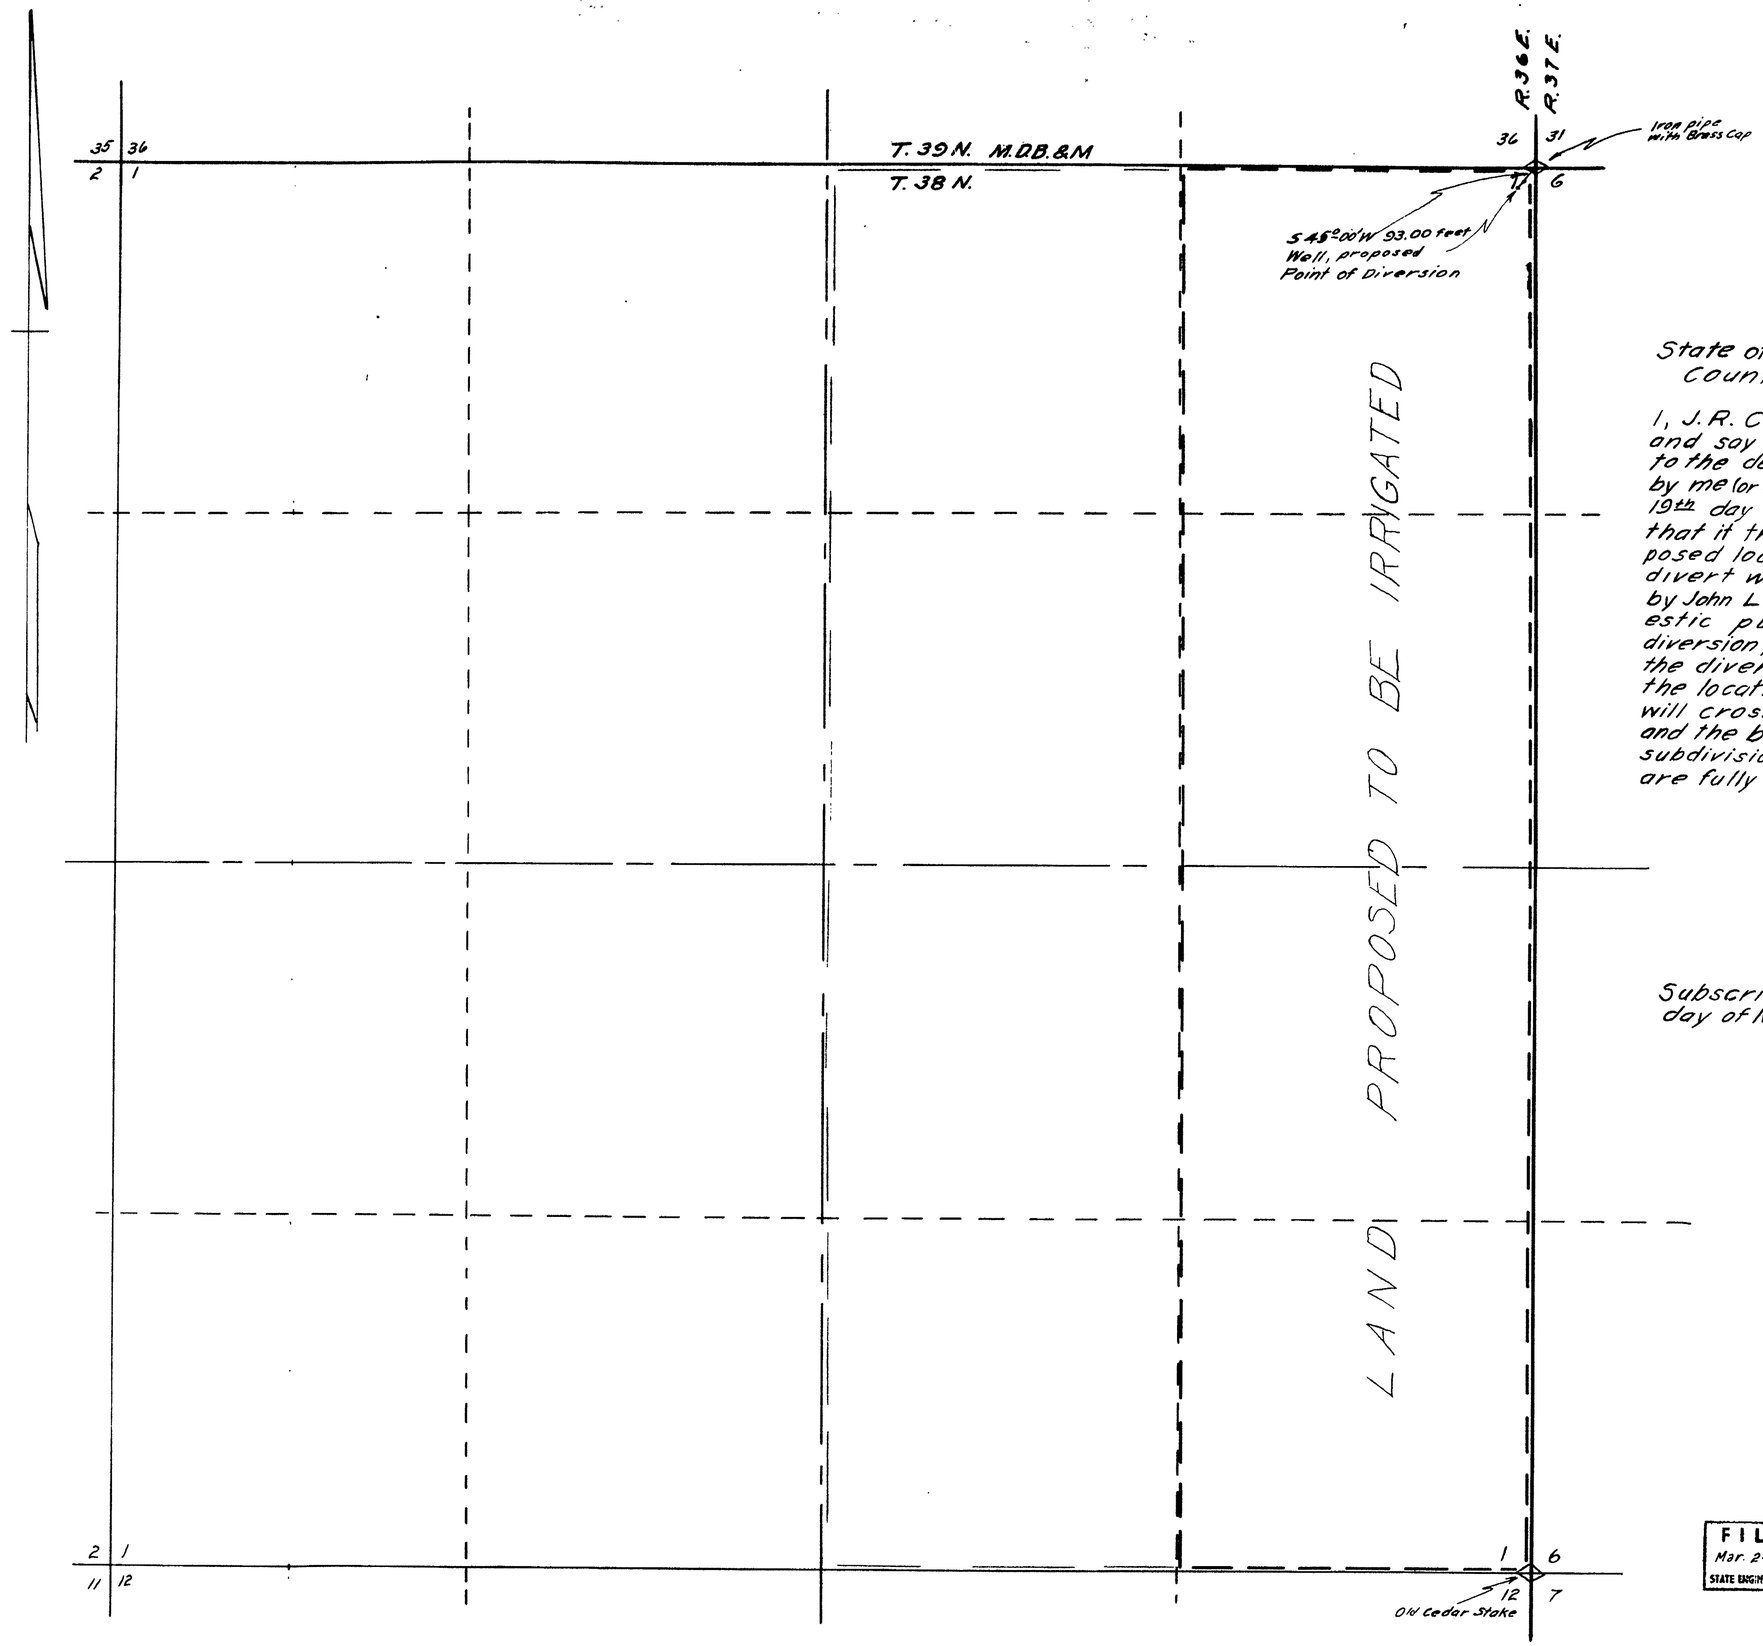

State of Nevada,
County of Humboldt } S.S.

I, J. R. Caldwell, being first duly sworn, depose and say that this map, has been correctly drawn to the designated scale from field notes of a survey made by me (or under my supervision and direction) between the 19th day of March and the 20th day of March, 1960, that it truly and correctly represents the proposed location and extent of the works used to divert water from underground, in Humboldt County, by John L. Williams for irrigation and domestic purposes. That the proposed point of diversion, the approximate location and size of the diverting channel, all reservoirs or basins, the location and names of all other works which will cross or connect with the proposed works, and the boundary of all lands, showing by 40-acre subdivisions the areas proposed to be irrigated are fully and correctly designated hereon.

J. R. Caldwell
State Water Right Surveyor

Subscribed and sworn to before me this 20th day of March 1960.

Stanley R. Rushead
Notary Public in and for Humboldt County, Nevada.
My Commission Expires Oct 12, 1960

300 200 100 0 300 600 900
Scale 1" = 300'

FILED
Mar. 24, 1960
STATE ENGINEER'S OFFICE

MAP

To Accompany Application To Appropriate Water For Irrigation and Domestic Use by John L. Williams From An Underground Source

20255 File under → 18350