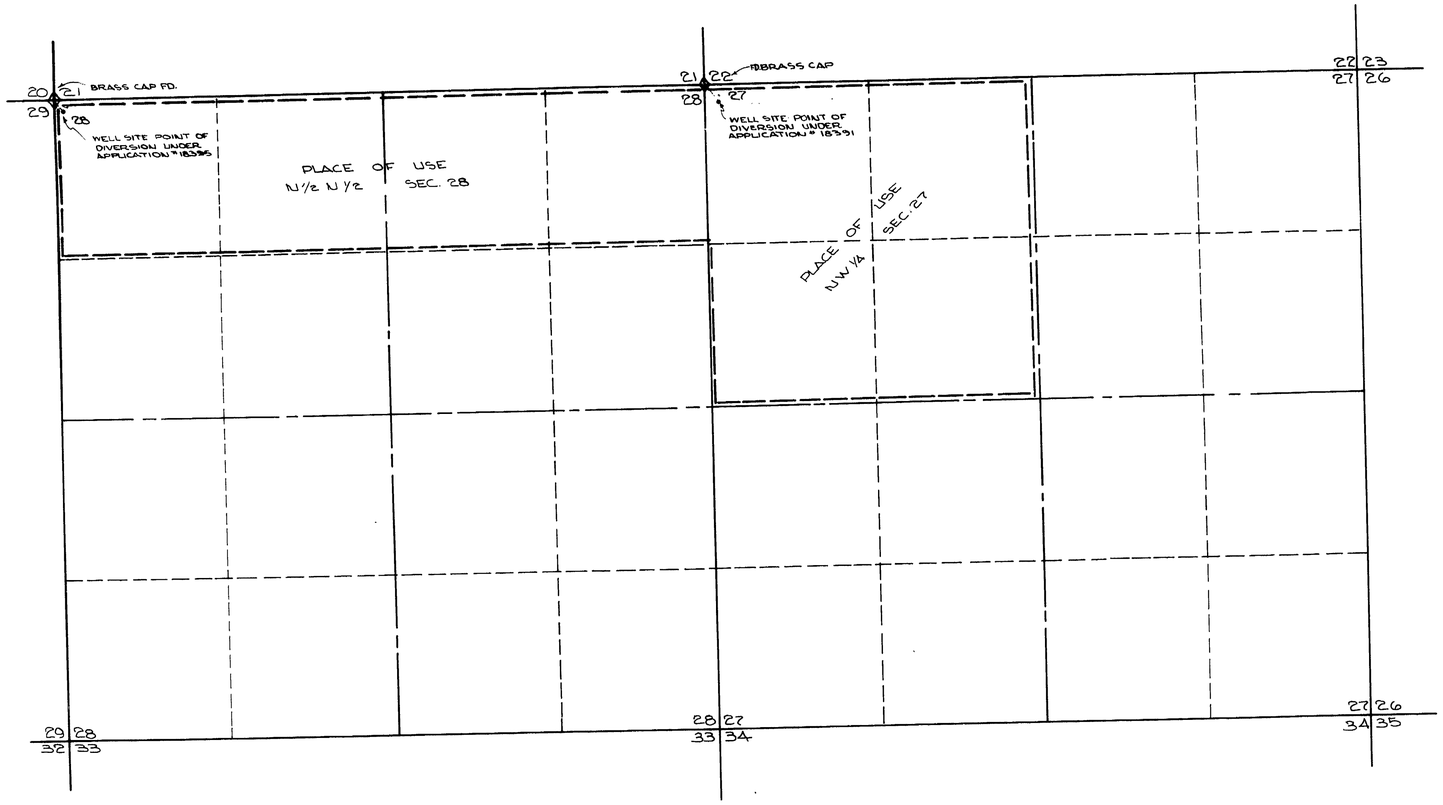

T45N ~ R33E
MDB&M
BASIS OF BEARINGS B.L.M.

STATE OF NEVADA }
COUNTY OF ORMSBY } SS

I, EUGENE B. LONGFIELD, BEING FIRST DULY SWORN, DEPOSE AND SAY THAT THIS MAP, CONSISTING OF 1 SHEET, INCLUSIVE, HAS BEEN CORRECTLY DRAWN TO THE DESIGNATED SCALE FROM FIELD NOTES OF A SURVEY MADE BY ME ON THE 31ST DAY OF MARCH, 1962; THAT IT TRULY AND CORRECTLY REPRESENTS THE PROPOSED LOCATION AND EXTENT OF THE WORKS USED TO DIVERT WATER FROM AN UNDERGROUND SOURCE IN HUMBOLT COUNTY BY JACK C. DOTY FOR IRRIGATION AND DOMESTIC PURPOSES. THAT THE PROPOSED POINT OF DIVERSION, AND THE BOUNDARY OF ALL LANDS SHOWING BY 10-ACRE SUBDIVISIONS THE AREAS PROPOSED TO BE IRRIGATED, ARE FULLY AND CORRECTLY DESIGNATED THEREON.

Eugene B. Longfield
STATE WATER RIGHT SURVEYOR

SUBSCRIBED AND SWORN TO BEFORE ME THIS 2nd DAY OF April, 1962.

Mrs Hilda Sherwood
NOTARY PUBLIC IN AND FOR THE COUNTY OF ORMSBY
STATE OF NEVADA

SCALE: 1" = 600'

0 100 200 600 1200 1800

MAP

TO ACCOMPANY APPLICATION TO APPROPRIATE WATER FOR IRRIGATION AND DOMESTIC PURPOSES

BY JACK C DOTY

FROM AN UNDERGROUND SOURCE

FILED
Apr. 2, 1962

STATE ENGINEER

1962 APR 2 AM 11 06

LONGFIELD ENGINEERS
RENO, NEVADA