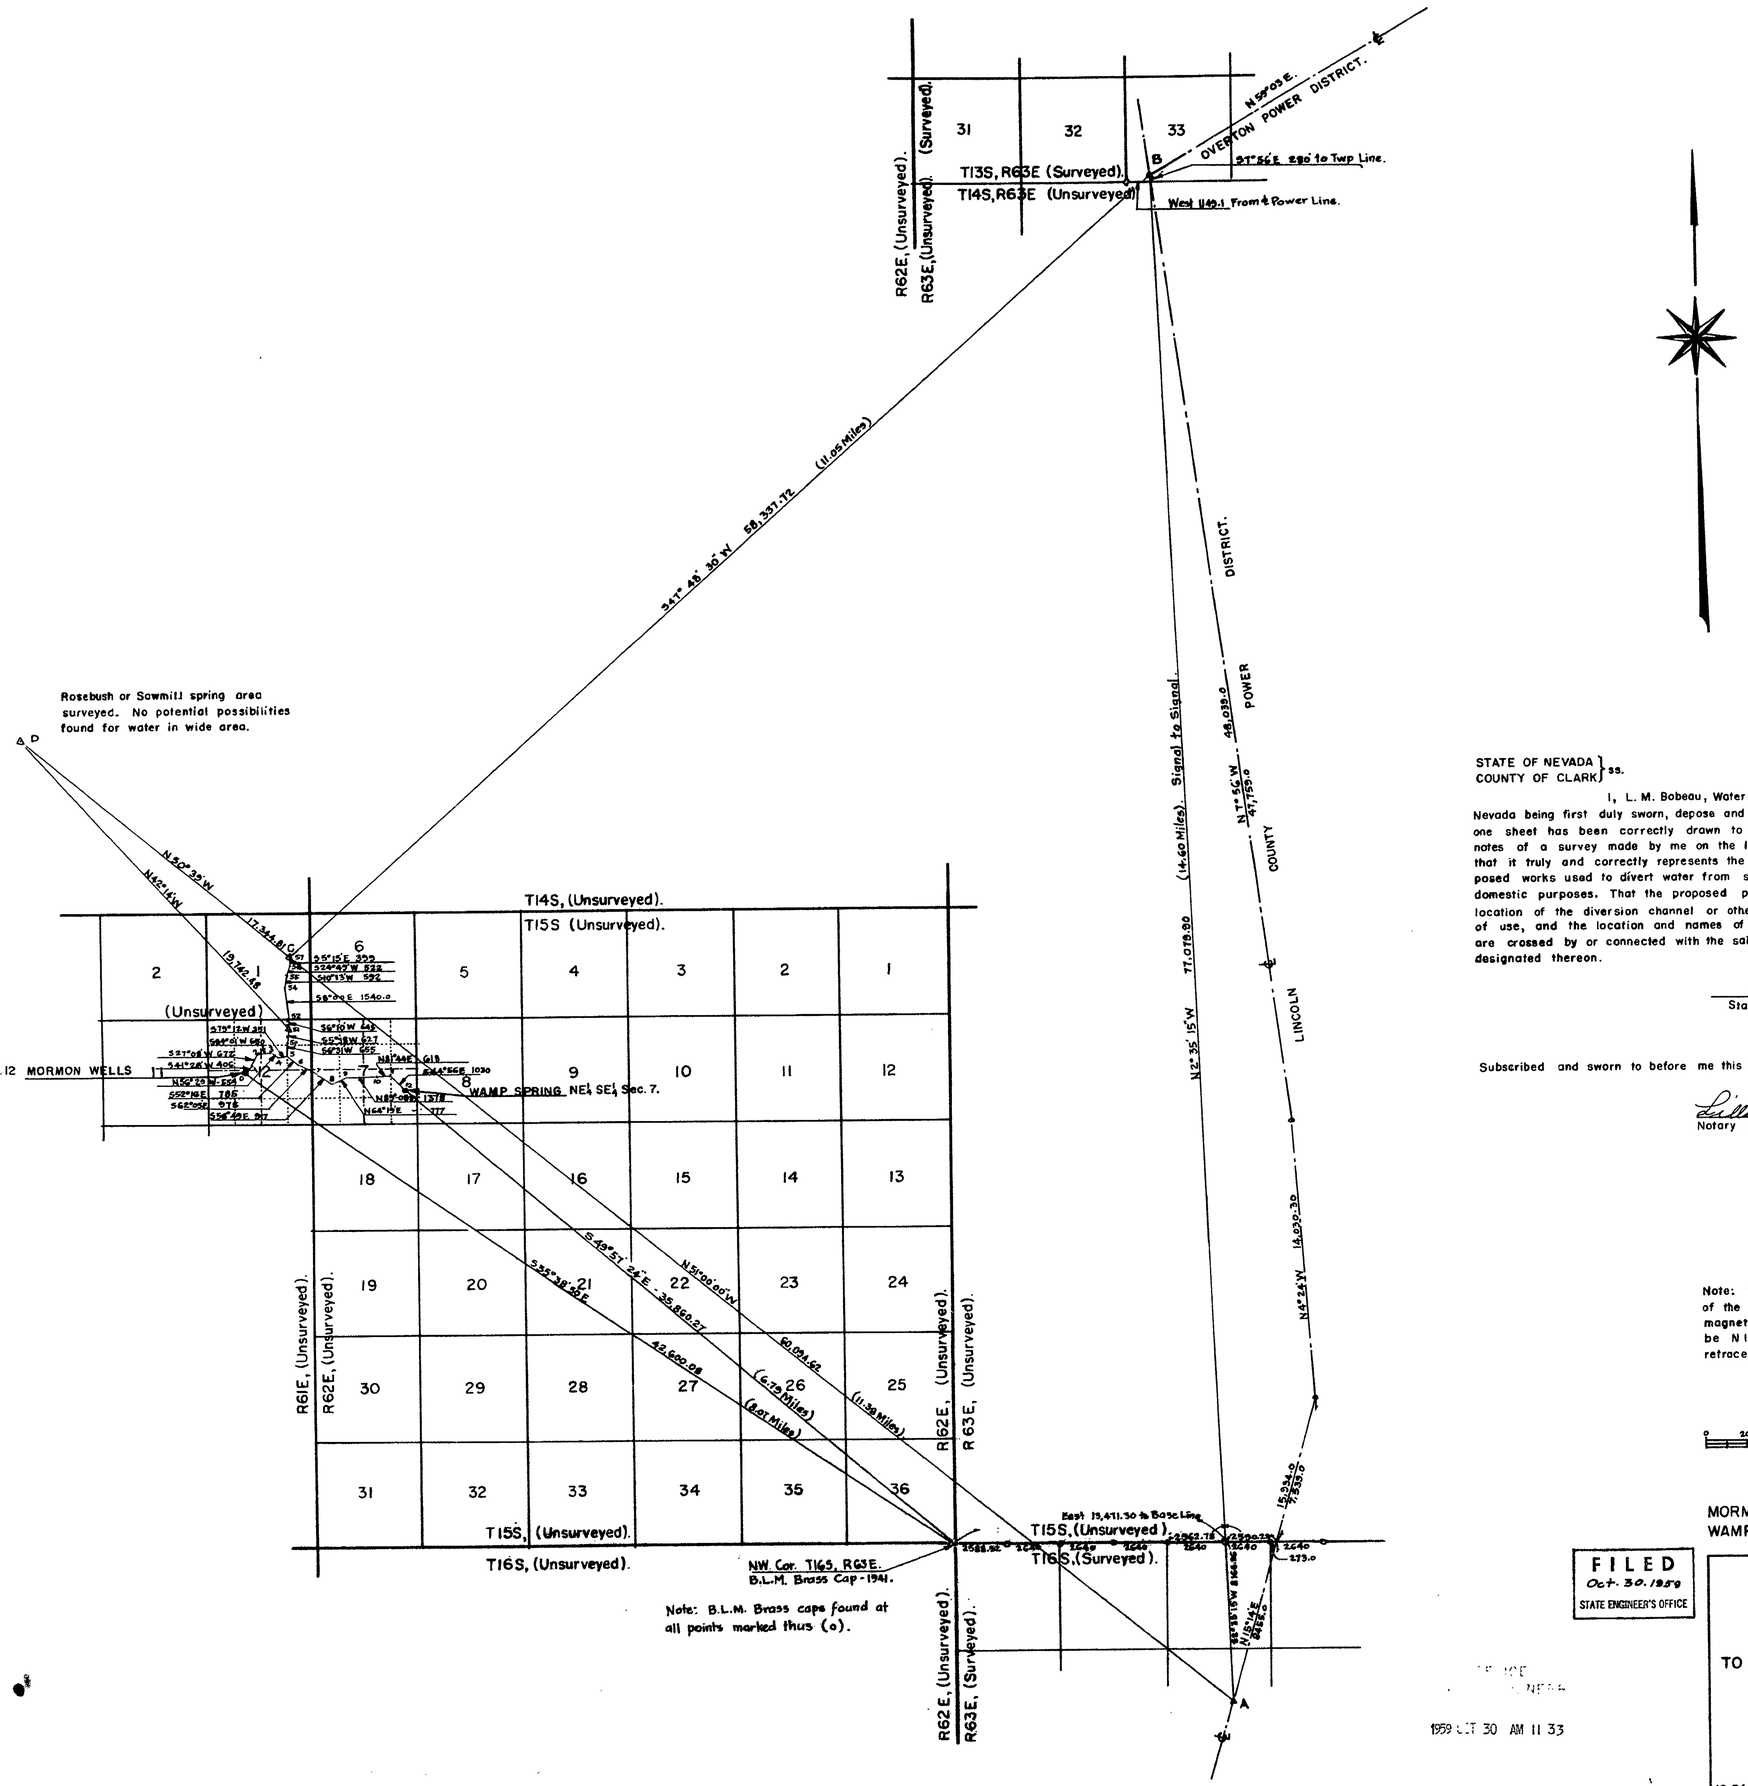

STATE OF NEVADA }
COUNTY OF CLARK } ss.

I, L. M. Bobeau, Water Rights Surveyor for the State of Nevada being first duly sworn, depose and say that this map consisting of one sheet has been correctly drawn to the designated scale from field notes of a survey made by me on the 1st day of October 1959; and that it truly and correctly represents the location and extent of the proposed works used to divert water from springs for stock watering and domestic purposes. That the proposed point of diversion, the approximate location of the diversion channel or other conduits, the place and manner of use, and the location and names of all other works or streams which are crossed by or connected with the said works are fully and correctly designated thereon.

L. M. Bobeau
State Water Rights Surveyor.

Subscribed and sworn to before me this 24th day of October 1959.

Lillian O Bobeau
Notary Public in and for Clark County, Nevada.

My Commission Expires May 10, 1963

Note: Bearings are based on the center line survey of the Lincoln County Power District power line. The magnetic declination for the area was observed to be N 15° 40' E. The bearings were consistent with the retracement of the land lines.

Scale, 1" = 4000'

0 2000 4000 8000 12000 16000 20,000

MORMON WELLS, NE¼ SW¼, SEC. 12, T15S, R61E, CLARK CO., NEV.
WAMP SPRING, NE¼ SE¼, SEC. 7, T15S, R62E, CLARK CO., NEV.

FILED
Oct. 30. 1959
STATE ENGINEER'S OFFICE

1959 OCT 30 AM 11 33

MAP TO ACCOMPANY APPLICATION

TO APPROPRIATE WATER FOR STOCK WATERING AND DOMESTIC PURPOSES

BY

HELEN W. HENDRICKS & JOHN A. HENDRICKS
P.O. BOX 36063 LOS ANGELES CAL.

10-24-59.

18403 File Under → 18402